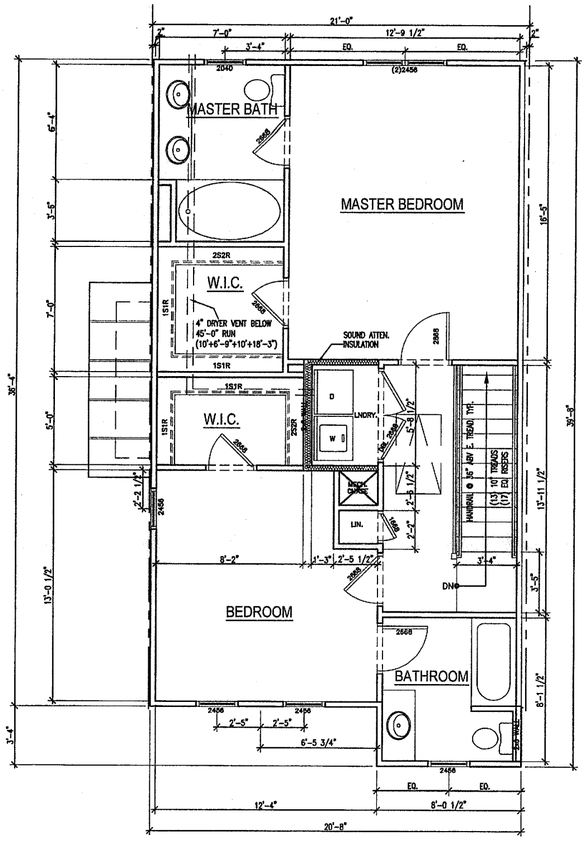

UNIT A1 - THIRD FLOOR PLAN | 5
SCALE: 1/4" = 1'-0"

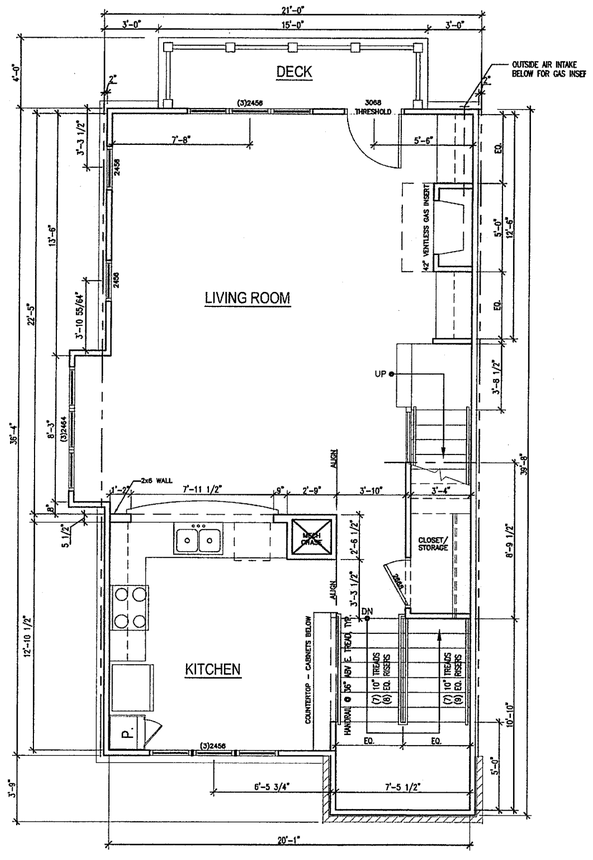

UNIT A1 - SECOND FLOOR PLAN | 3
SCALE: 1/4" = 1'-0"

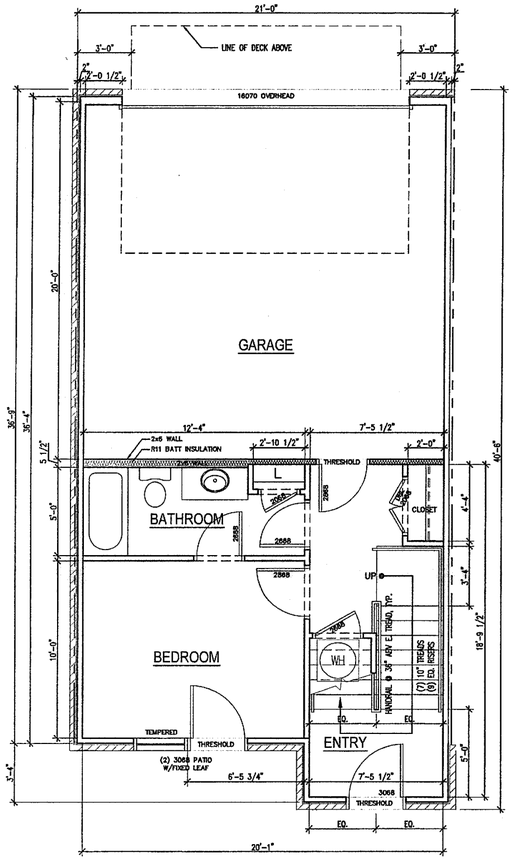

UNIT A1 - FIRST FLOOR PLAN | 1
SCALE: 1/4" = 1'-0"

06-SP-031-A

APPROVED
TOWN OF CARY
Approved by DRC Date 7/9/07
Planning KAH Date 7/22/07
Engineering TS Date 7-25-07

©2007 JDAVIS ARCHITECTS EXPRESSLY RESERVES ITS COMMON LAW COPYRIGHT AND OTHER PROPERTY RIGHTS IN THESE PLANS. THESE PLANS ARE NOT TO BE REPRODUCED, CHANGED OR COPIED IN ANY FORM OR MANNER WHATSOEVER, NOR ARE THEY TO BE ASSIGNED TO ANY THIRD PARTY WITHOUT FIRST OBTAINING THE EXPRESSED WRITTEN PERMISSION AND CONSENT OF JDAVIS ARCHITECTS, PLLC

JDAVIS ARCHITECTS
510 Glenwood Ave. Ste. 201 | Raleigh, North Carolina 27603 | tel 919.833.1000 | fax 919.833.1510

Gateway Homes, LLC

CAMDEN VILLAGE TOWNHOMES

WAKE COUNTY
CARY, NORTH CAROLINA

J. DAVIS ARCHITECTS, PLLC
REGISTERED ARCHITECTURAL COMPANY
CERT. NO. 51206
NORTH CAROLINA
RALEIGH, N.C.

		DATE
PROJECT:	07031	--
ISSUE:	ISSUE	DATE
REVISIONS:	OWNER REVISIONS	05.24.07
	SITE PLAN RESUBMITTAL	06.20.07

DRAWN BY: MPH
CHECKED BY:
CONTENT: UNIT PLANS

A4.02

P:\07proj\07031-Camden_New_Site\Cd\Sheets\07031-A4.01-X.dwg, 7/17/2007 4:40:29 PM, DWF6 ePlot.pc3