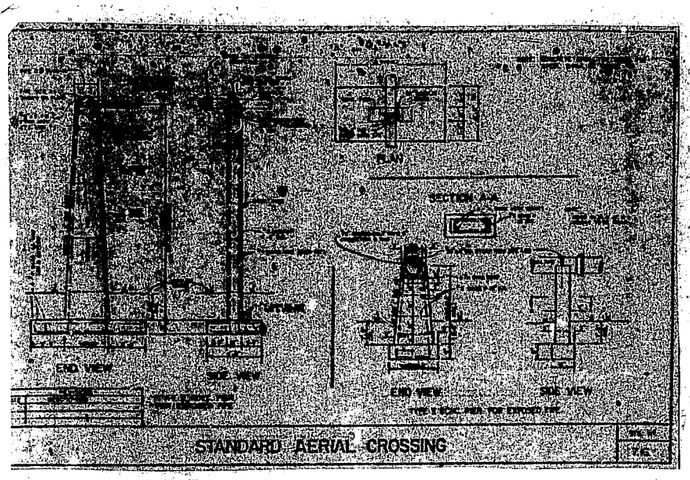

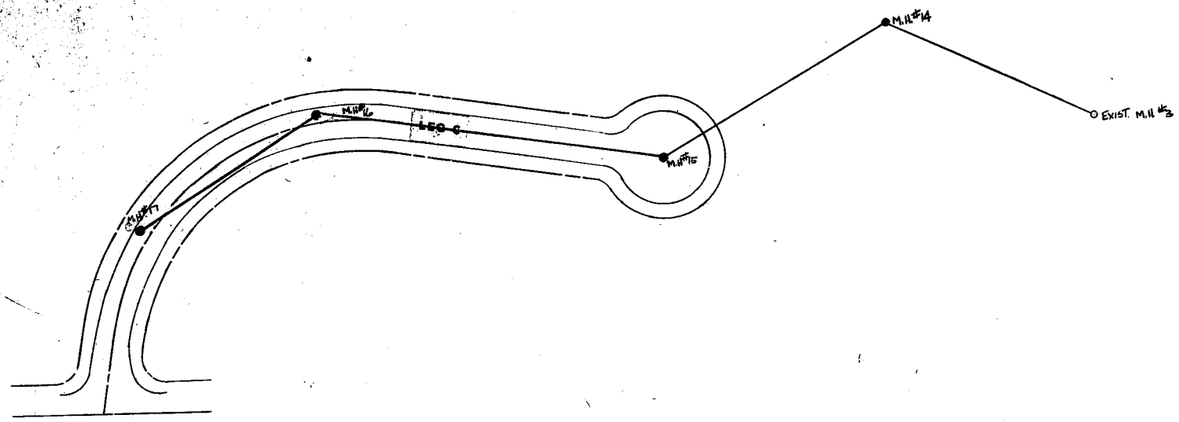

OUTFALL A:

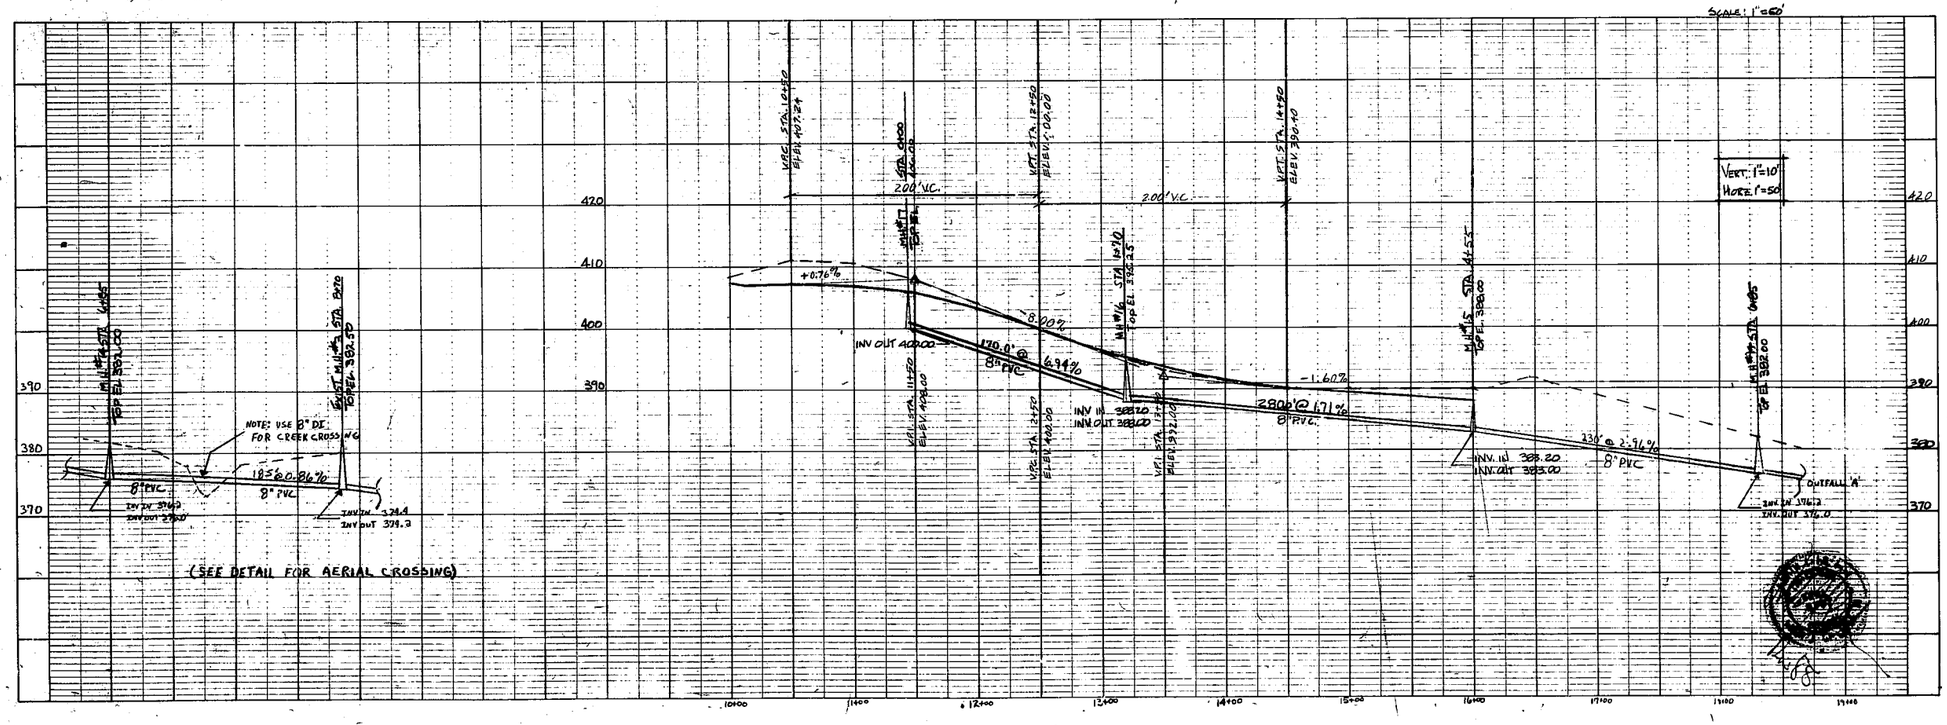

(SEE DETAIL FOR AERIAL CROSSING)

HUGH J. GILLEECE & ASSOC.
CARY, N.C.

CANDLE WOOD

REVISIONS:

SHEET 6 OF 7