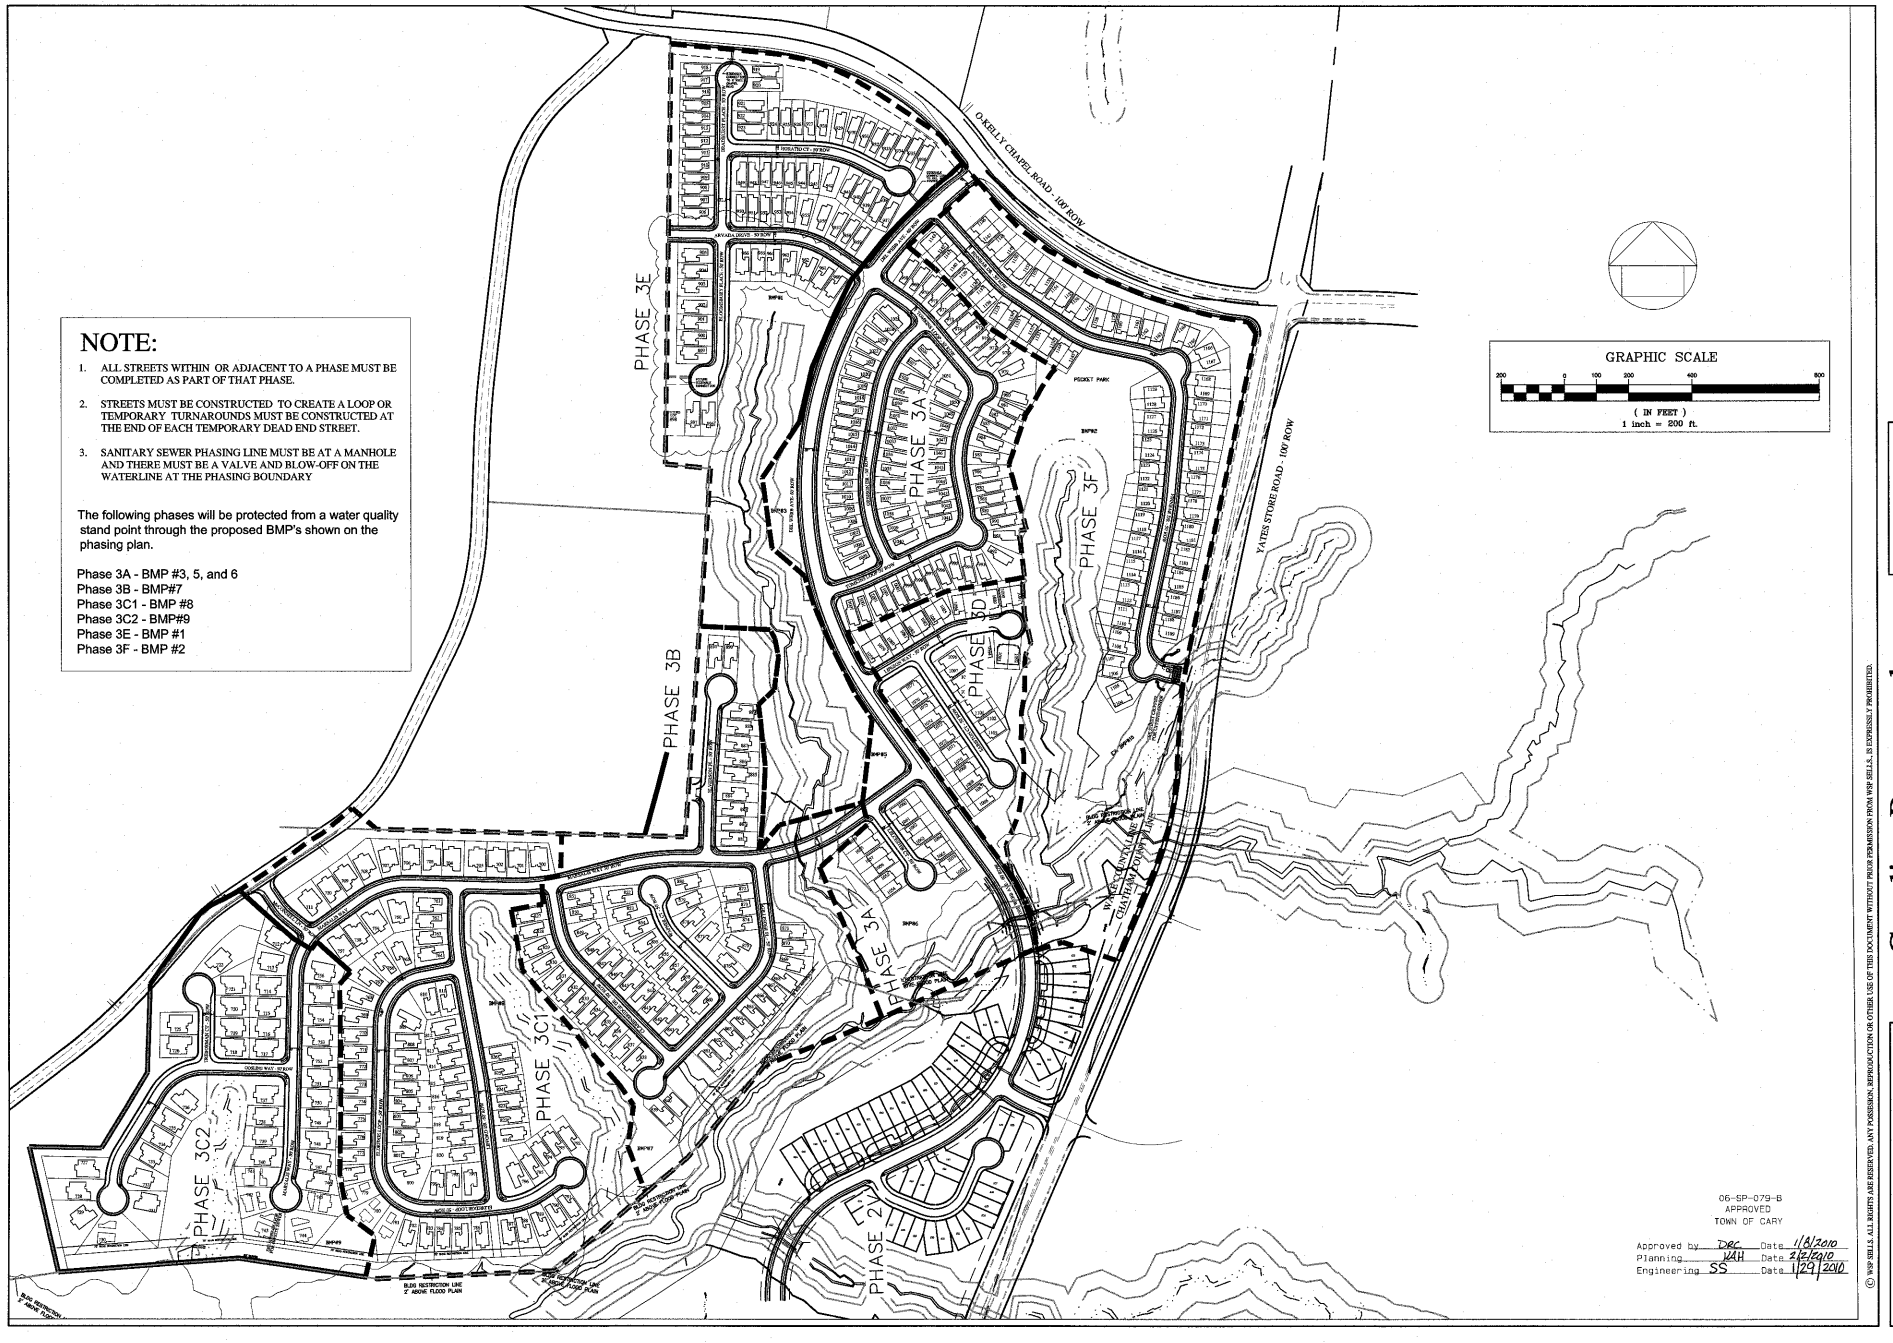

NOTE:

1. ALL STREETS WITHIN OR ADJACENT TO A PHASE MUST BE COMPLETED AS PART OF THAT PHASE.
2. STREETS MUST BE CONSTRUCTED TO CREATE A LOOP OR TEMPORARY TURNAROUNDS MUST BE CONSTRUCTED AT THE END OF EACH TEMPORARY DEAD END STREET.
3. SANITARY SEWER PHASING LINE MUST BE AT A MANHOLE AND THERE MUST BE A VALVE AND BLOW-OFF ON THE WATERLINE AT THE PHASING BOUNDARY

The following phases will be protected from a water quality stand point through the proposed BMP's shown on the phasing plan.

Phase 3A - BMP #3, 5, and 6
Phase 3B - BMP#7
Phase 3C1 - BMP #8
Phase 3C2 - BMP#9
Phase 3E - BMP #1
Phase 3F - BMP #2

06-SP-079-B
APPROVED
TOWN OF CARY

Approved by DRC Date 1/8/2010
Planning KAH Date 2/2/2010
Engineering SS Date 1/29/2010

WSP · SELLS
Transportation & Infrastructure
15401 Weston Parkway Suite 100 • Cary, NC 27513 • 919.678.0035
www.wspsells.com
License Number: F-0891

NORTH CAROLINA PROFESSIONAL SEAL 031210 ENGINEER CRAIG M. BLEIFER 1/22/10

RELEASED FOR CONSTRUCTION

Carolina Preserve by Del Webb at Amberly A/R Phase 3

Cary, NC

Pulte Homes Corporation
1225 Crescent Green Drive, Suite 250
Cary, NC 27518

REVISIONS

PROJECT #: 09-4020 DATE: 01/22/2010
DRAWN BY: MB CHECKED BY: CD

TITLE
OVERALL LOT LAYOUT

SHEET
C1.0

© WSP SELLS. ALL RIGHTS ARE RESERVED. ANY POSSESSION, REPRODUCTION OR OTHER USE OF THIS DOCUMENT WITHOUT PRIOR PERMISSION FROM WSP SELLS, IS EXPRESSLY PROHIBITED.