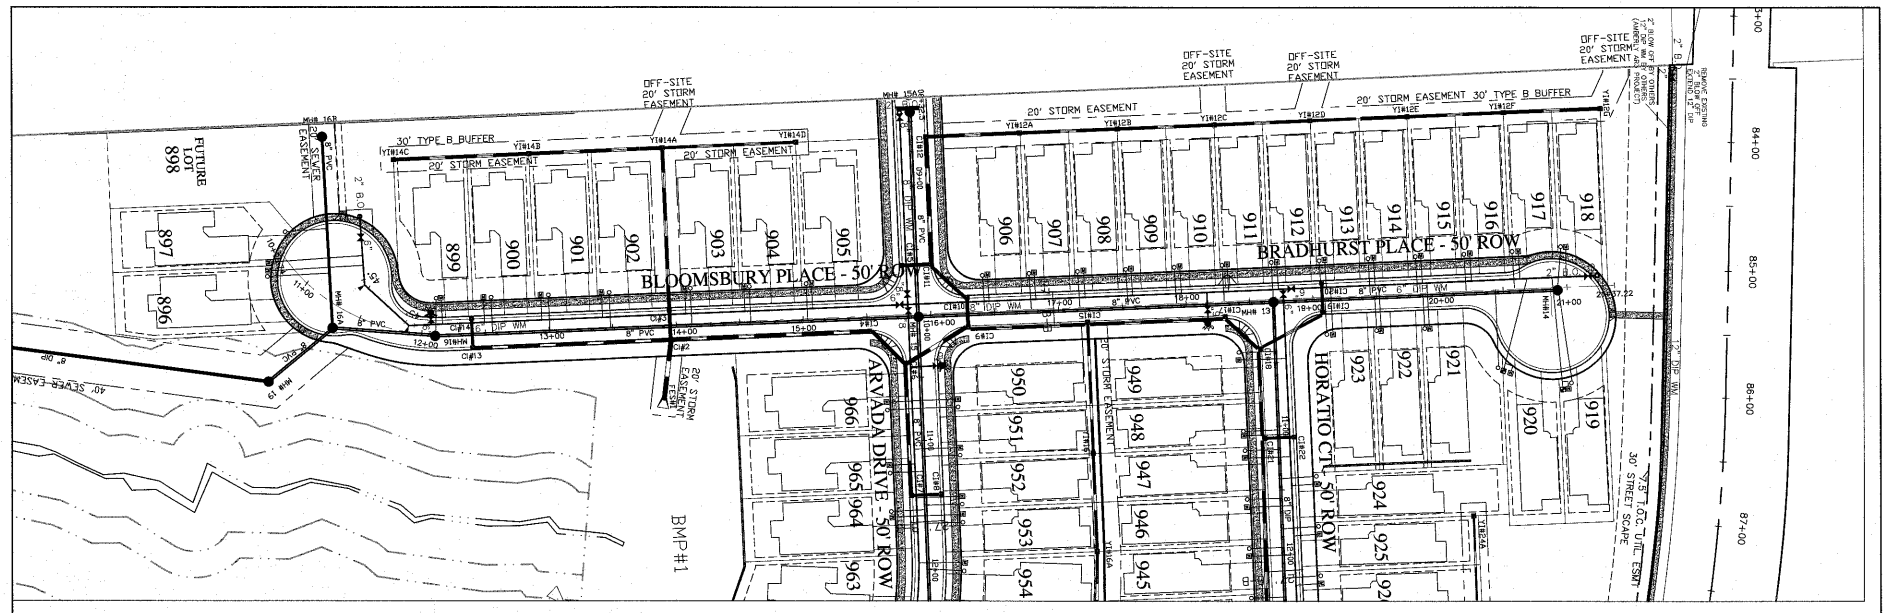

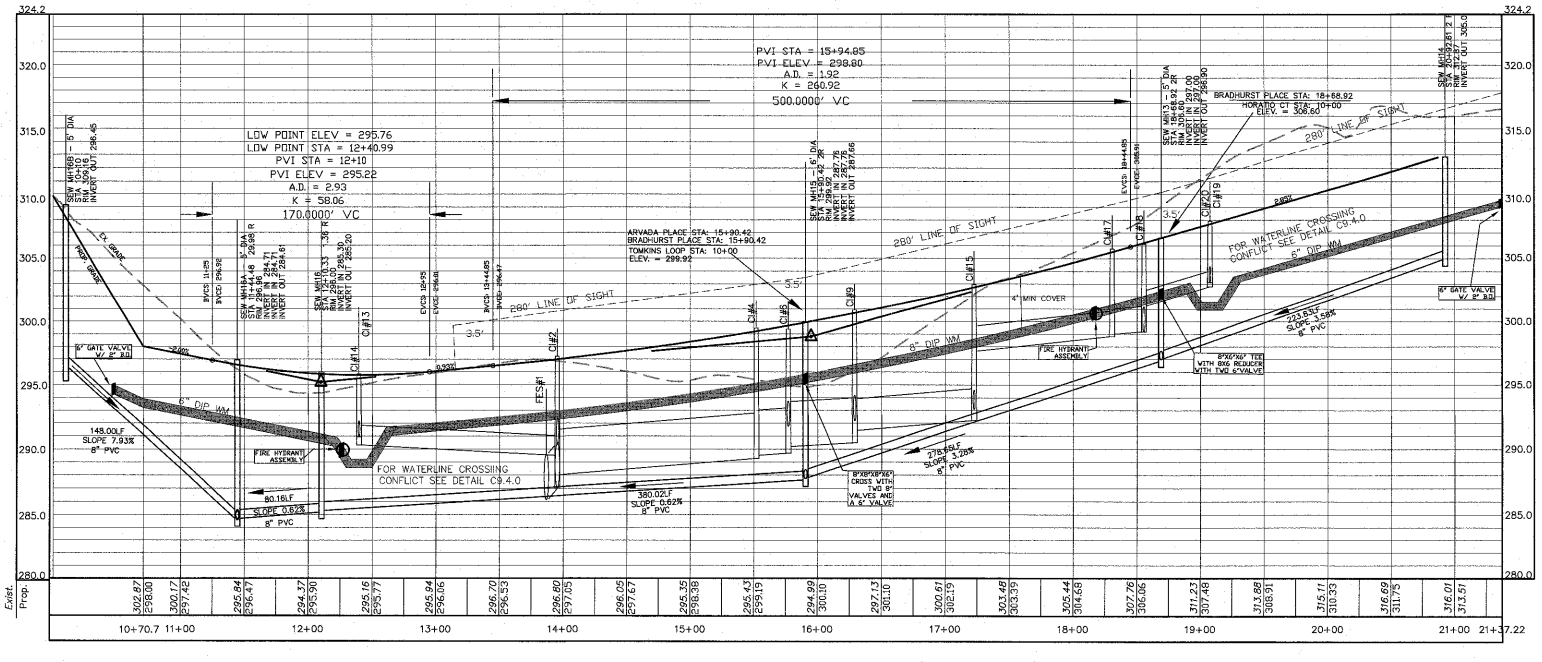

GRAPHIC SCALE

(IN FEET)
1 inch = 50 ft.

06-SP-079-B
APPROVED
TOWN OF CARY

Approved by DRC Date 1/8/2010
Planning KAH Date 12/29/2010
Engineering SS Date 1/29/2010

HORZ. SCALE: 1" = 50'
VERT. SCALE: 1" = 5'

© WSP SELLS. ALL RIGHTS ARE RESERVED. ANY POSSESSION, REPRODUCTION OR OTHER USE OF THIS DOCUMENT WITHOUT PRIOR PERMISSION FROM WSP SELLS, IS EXPRESSLY PROHIBITED.

WSP · SELLS
Transportation & Infrastructure
15401 Weston Parkway Suite 100 • Cary, NC 27513 • 919.678.0035
www.wspsells.com
License Number: F-0891

NORTH CAROLINA PROFESSIONAL ENGINEER SEAL 033611 CRAIG M. QUEEN
1/22/10
RELEASED FOR CONSTRUCTION

Carolina Preserve by Del Webb at Amberly A/R Phase 3

Cary, NC

Pulte Homes Corporation
1225 Crescent Green Drive, Suite 250
Cary, NC 27518

REVISIONS

PROJECT #: 09-4020 DATE: 01/22/2010
DRAWN BY: MB CHECKED BY: CD

TITLE
BRADHURST PL & BLOOMSBURY PL PLAN AND PROFILE

SHEET
C3.17