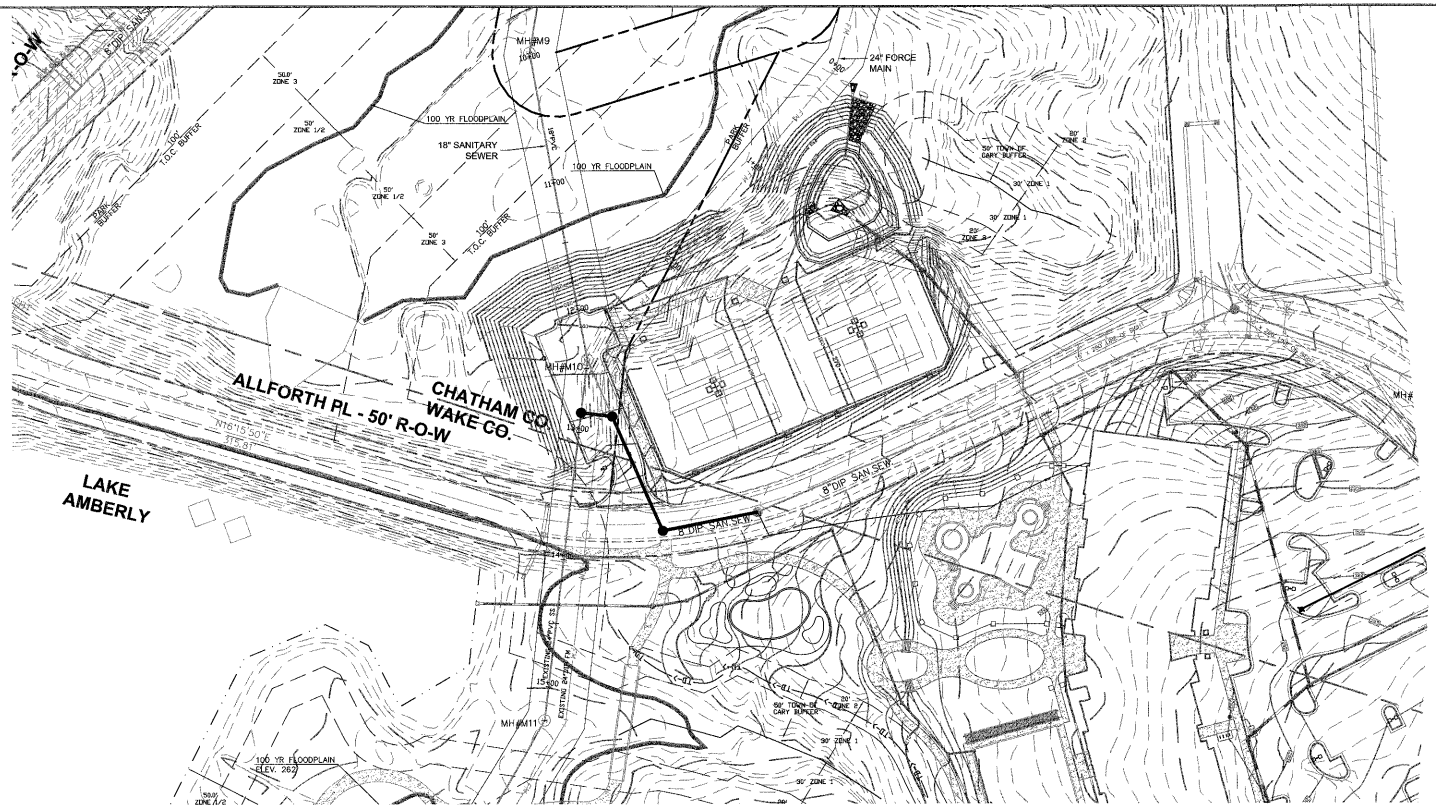

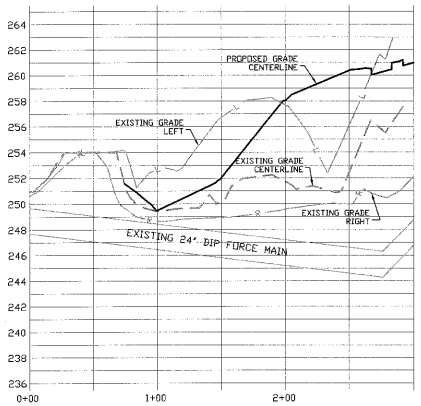

PROFILE OVER 24" FORCE MAIN

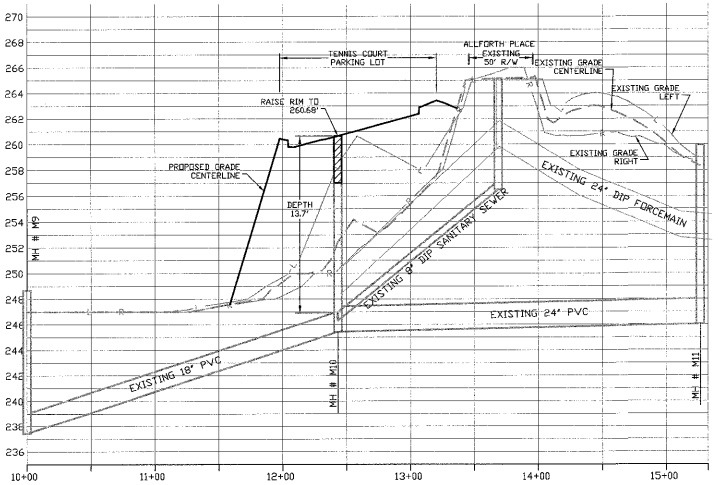

PROFILE OVER 18" & 24" SANITARY SEWER

GRAPHIC SCALE

50 0 25 50 100 200

(IN FEET)
1 inch = 50 ft.

NOTE:

1) LOCATIONS OF UTILITIES ALONG DEL WEBB AVE AND ALL FORTH PLACE ARE BASED ON DESIGN INFORMATION AND DO NOT REPRESENT ACTUAL SURVEYED LOCATIONS. CONTRACTOR TO VERIFY ALL UTILITIES FOR CONSTRUCTION.

05-SP-135
APPROVED
TOWN OF CARY
Approved by DRC Date 12-19-05
Planning KC Date 1-29-06
Engineering TS Date 1-19-06

CHAS. H. SELLS, INC.
Consulting Engineers, Surveyors & Photogrammetrists
15401 Weston Parkway
Suite 100
Cary, NC 27513
Tel: 919-678-0035
Fax: 919-678-0206
www.chashsells.com

NORTH CAROLINA PROFESSIONAL ENGINEER SEAL 029181 CHARLES D. EDWARDS, JR.
1-19-06

RELEASED FOR CONSTRUCTION

AMBERLY AR RECREATION CENTER

CARY, NORTH CAROLINA

PULTE HOMES
801 Corporate Center Drive
Raleigh, NC 27607

© CHAS.H.SELLS,INC. ALL RIGHTS ARE RESERVED. ANY POSSESSION, REPRODUCTION OR OTHER USE OF THIS DOCUMENT WITHOUT PRIOR PERMISSION FROM CHAS.H.SELLS, INC. IS SECONDARILY PROHIBITED.

REVISIONS

PROJECT #: 05-4029 DATE: 1/10/05

DRAWN BY: CD CHECKED BY: ET

TITLE

EXISTING SEWER PROFILES

SHEET

C4.2

V:\Projects\Sells Projects\05-4029 Amberly AR Carolina Preserve Rec Center\DRAWINGS\PROJECT DRAWINGS\05-4029 C4.2 Existing Sewer Profiles.dwg 11/21/2005 3:57:08 PM EST