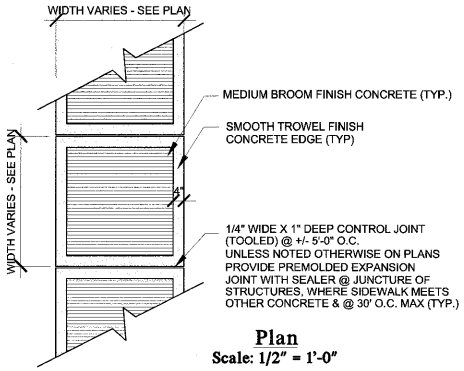

Plan
Scale: 1/2" = 1'-0"

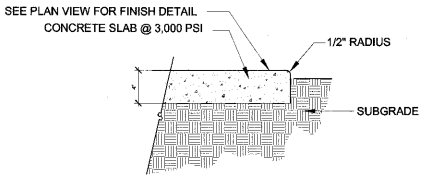

Section
Scale: 1 1/2" = 1'-0"

Type A

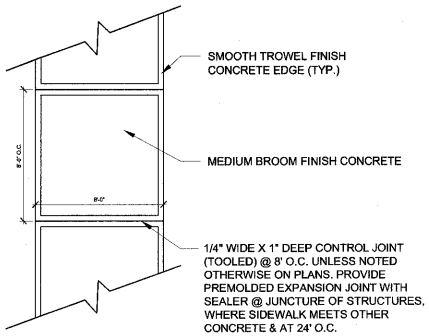

Plan
Scale: 1/4" = 1'-0"

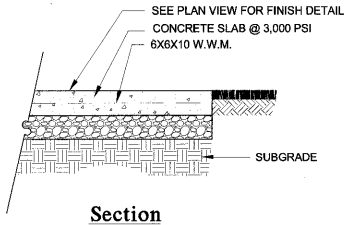

Section
Scale: 1 1/2" = 1'-0"

Type B

1. Concrete Sidewalk

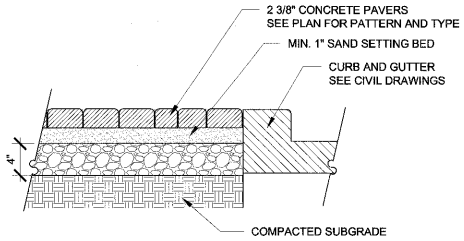

@ Curb and Gutter

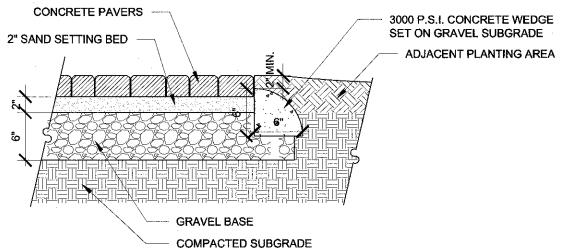

@ Landscape Edge

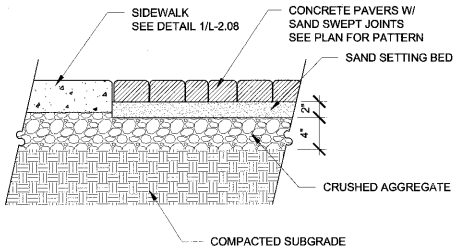

@ Concrete Sidewalk

MANUFACTURER:	CONTACT:
PAVESTONE OR APPROVED EQUAL	PAVESTONE JOSH KIRBY (770)306-9691
MODEL:	
PLAZA STONE LINE: PLAZA STONE I, PLAZA STONE II, & GIANT PLAZA HERITAGE (TUMBLED)	
NOTE: PLAZA I, II, & GIANT PLAZA PATTERN REFER TO MANUFACTURER'S CATALOG	

2. Concrete Pavers

Scale: 1 1/2" = 1'-0"

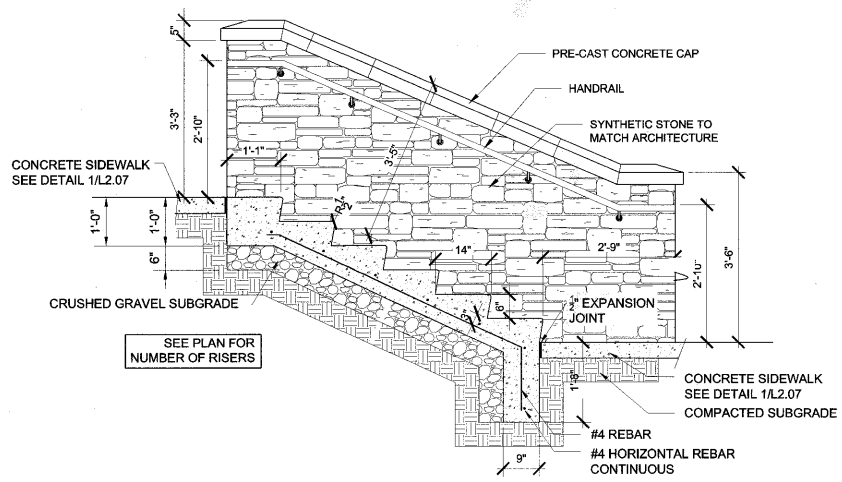

3. Staircase With Cheek Wall

CARY PROJECT NUMBER 05-SP-135
APPROVED
TOWN OF CARY

APPROVED BY DRC DATE 12-19-05
PLANNING DATE 1-29-06
ENGINEERING DATE 1-19-06

Scale: 3/4" = 1'-0"

Niles Bolton Associates, Inc.
One Buckhead Plaza
3060 Peachtree Road, NW.
Suite 600
Atlanta, Georgia
404-365-7600
Fax 404-365-7610
nba@nilesbolton.com

JOB NUMBER: 304013.00
DRAWN BY: ENK
CHECKED BY: GH

REVISIONS
DATE DESCRIPTION

This drawing, as an instrument of services, is and shall remain the property of the Landscape Architect and shall not be reproduced, published or used in any way without the permission of the Landscape Architect.

Carolina Preserve by DelWebb
ATAMBERLY
Cary, North Carolina

HARDSCAPE DETAILS

L-2.07

DATE: 1.4.2006

RELEASED FOR CONSTRUCTION