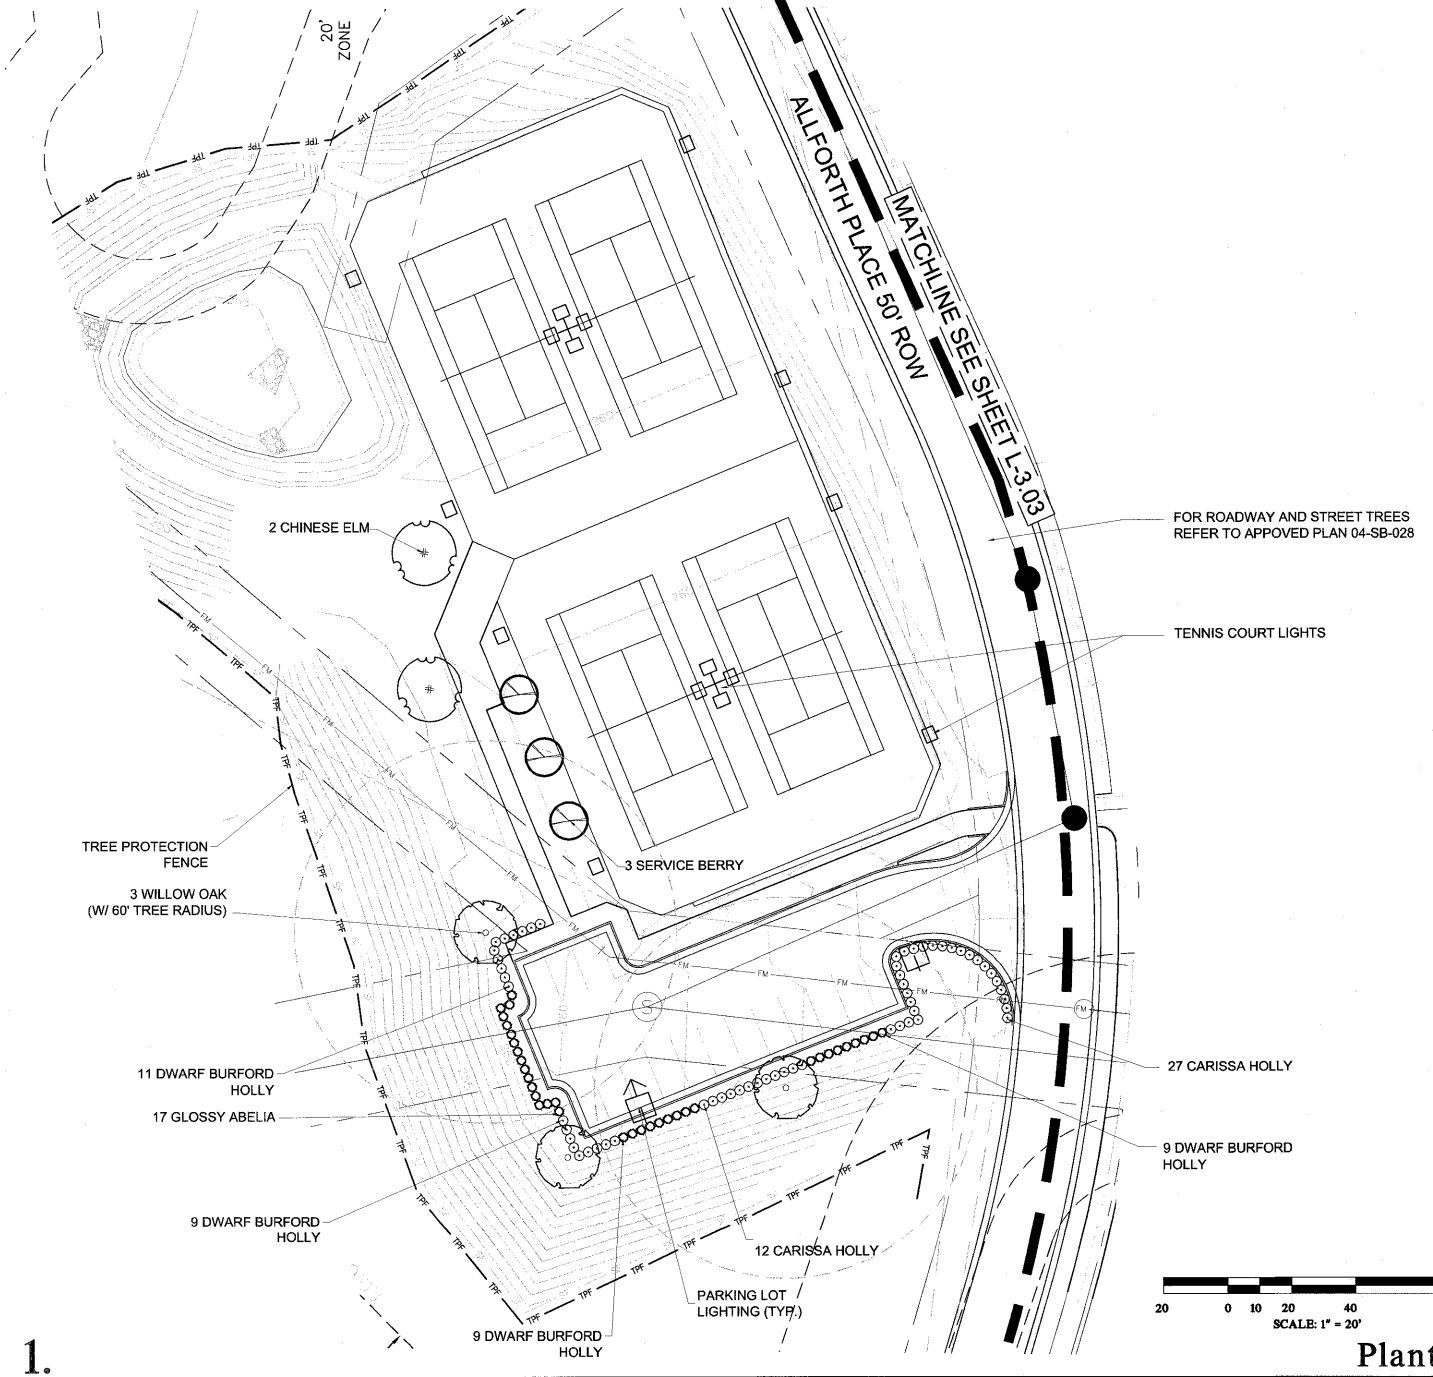

NOTE:
NO TREE SHALL BE LOCATED WITHIN 10' OF LIGHTING LOCATION

20 0 10 20 40 80
SCALE: 1" = 20'

NORTH

1.

Planting Plan

CARY PROJECT NUMBER 05-SP-135
APPROVED
TOWN OF CARY

APPROVED BY DRC DATE 12·19·05
PLANNING DATE 1·29·06
ENGINEERING TS DATE 1·19·06

JOB NUMBER: 30401300
DRAWN BY: FML
CHECKED BY: GH

Niles Bolton Associates, Inc.
One Buckhead Plaza
3060 Peachtree Road, NW.
Suite 600
Atlanta, Georgia
404-365-7600
Fax 404-365-7610
nba@nilesbolton.com

REVISIONS
DATE DESCRIPTION

This drawing, as an instrument of services, is and shall remain the property of the Landscape Architect and shall not be reproduced, published or used in any way without the permission of the Landscape Architect.

Carolina Preserve by DelWebb
AT AMBERLY
Cary, North Carolina

PLANTING PLAN

L-3.04

DATE: 1.4.2006

RELEASED FOR CONSTRUCTION

Y:\Land04\30401.3\docs\DWGS\CD Set\L-3.04.dwg Plotted: Jan 04, 2006 - 5:08pm by jasep