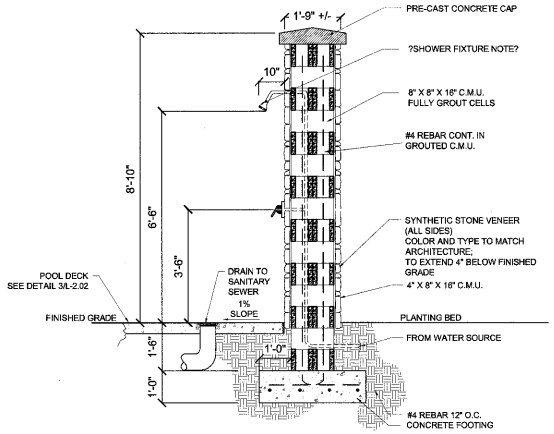

1. Pool Shower

Scale: 1/2" = 1'-0"

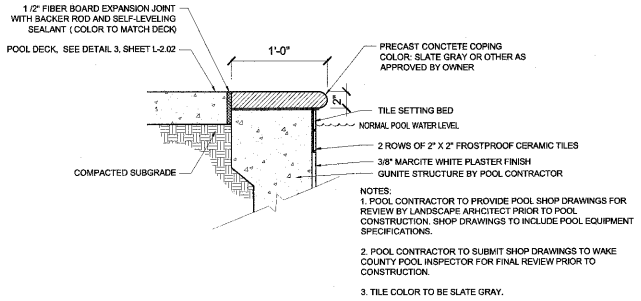

NOTES:
1. POOL CONTRACTOR TO PROVIDE POOL SHOP DRAWINGS FOR REVIEW BY LANDSCAPE ARHCITECT PRIOR TO POOL CONSTRUCTION. SHOP DRAWINGS TO INCLUDE POOL EQUIPMENT SPECIFICATIONS.

2. POOL CONTRACTOR TO SUBMIT SHOP DRAWINGS TO WAKE COUNTY POOL INSPECTOR FOR FINAL REVIEW PRIOR TO CONSTRUCTION.

3. TILE COLOR TO BE SLATE GRAY.

2. Pool Coping

Scale: 1 1/2" = 1'-0"

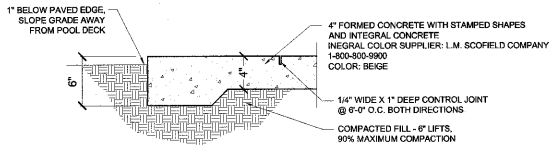

3. Pool Deck

Scale: 1 1/2" = 1'-0"

CARY PROJECT NUMBER 05-SP-135
APPROVED
TOWN OF CARY

APPROVED BY DRC DATE 12.19.05
PLANNING [illegible] DATE 1.25.06
ENGINEERING TS DATE 1.19.06

Niles Bolton Associates, Inc.
One Buckhead Plaza
3060 Peachtree Road, NW.
Suite 600
Atlanta, Georgia
404-365-7600
Fax 404-365-7610
nba@nilesbolton.com

JOB NUMBER: 3040\3.00
DRAWN BY: ENK
CHECKED BY: GH

REVISIONS
DATE DESCRIPTION

This drawing, as an instrument of services, is and shall remain the property of the Landscape Architect and shall not be reproduced, published or used in any way without the permission of the Landscape Architect.

Carolina Preserve by DelWebb
AT AMBERLY
Cary, North Carolina

POOL DETAILS

L-2.02

DATE: 1.4.2006

RELEASED FOR CONSTRUCTION