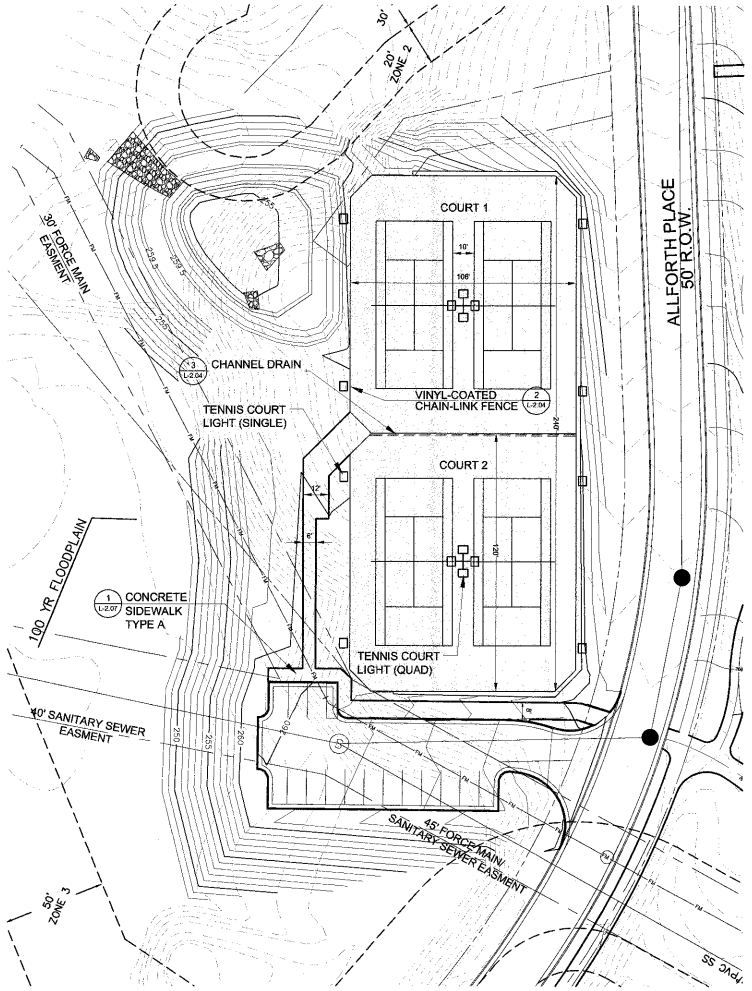

20 0 10 20 40 80

SCALE: 1" = 20'

NORTH

1. Tennis Court Enlargement

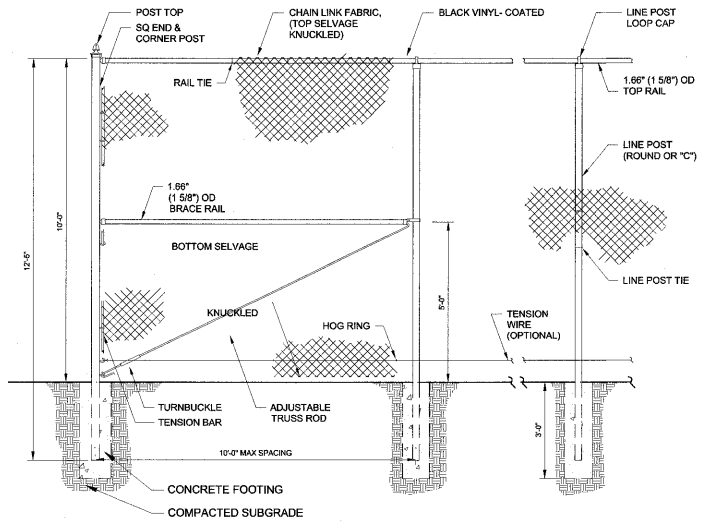

2. Vinyl-Coated Chain-Link Fence

Scale: 1/2" = 1'-0"

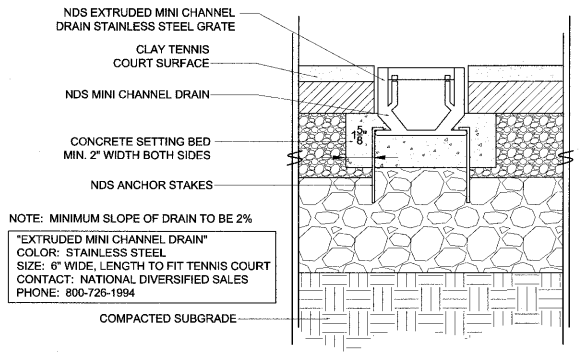

NOTE: MINIMUM SLOPE OF DRAIN TO BE 2%

"EXTRUDED MINI CHANNEL DRAIN"
COLOR: STAINLESS STEEL
SIZE: 6" WIDE, LENGTH TO FIT TENNIS COURT
CONTACT: NATIONAL DIVERSIFIED SALES
PHONE: 800-726-1994

3. Channel Drain

Scale: 3" = 1'-0"

CARY PROJECT NUMBER 05-SP-135
APPROVED
TOWN OF CARY

APPROVED BY DRC DATE 12-19-05
PLANNING — DATE 1-29-06
ENGINEERING TS DATE 1-19-06

JOB NUMBER: 304013.00
DRAWN BY: ENK
CHECKED BY: GH

Niles Bolton Associates, Inc.
One Buckhead Plaza
3060 Peachtree Road, NW
Suite 600
Atlanta, Georgia
404 - 365 - 0600
Fax 404 - 365 - 7610
nba@nilesbolton.com

REVISIONS
DATE DESCRIPTION

This drawing, as an instrument of services, is and shall remain the property of the Landscape Architect and shall not be reproduced, published or used in any way without the permission of the Landscape Architect.

Carolina Preserve by DelWebb
AT AMBERLY
Cary, North Carolina

TENNIS COURT ENLARGEMENT

L-2.04

DATE: 1.4.2006

RELEASED FOR CONSTRUCTION