V:\Projects\Sells Projects\04-4300 Amberly AR\Drawing\04-4036-overall lots.dwg, C1-1-5 LOT LAYOUT, 10/26/2005 8:36:30 AM

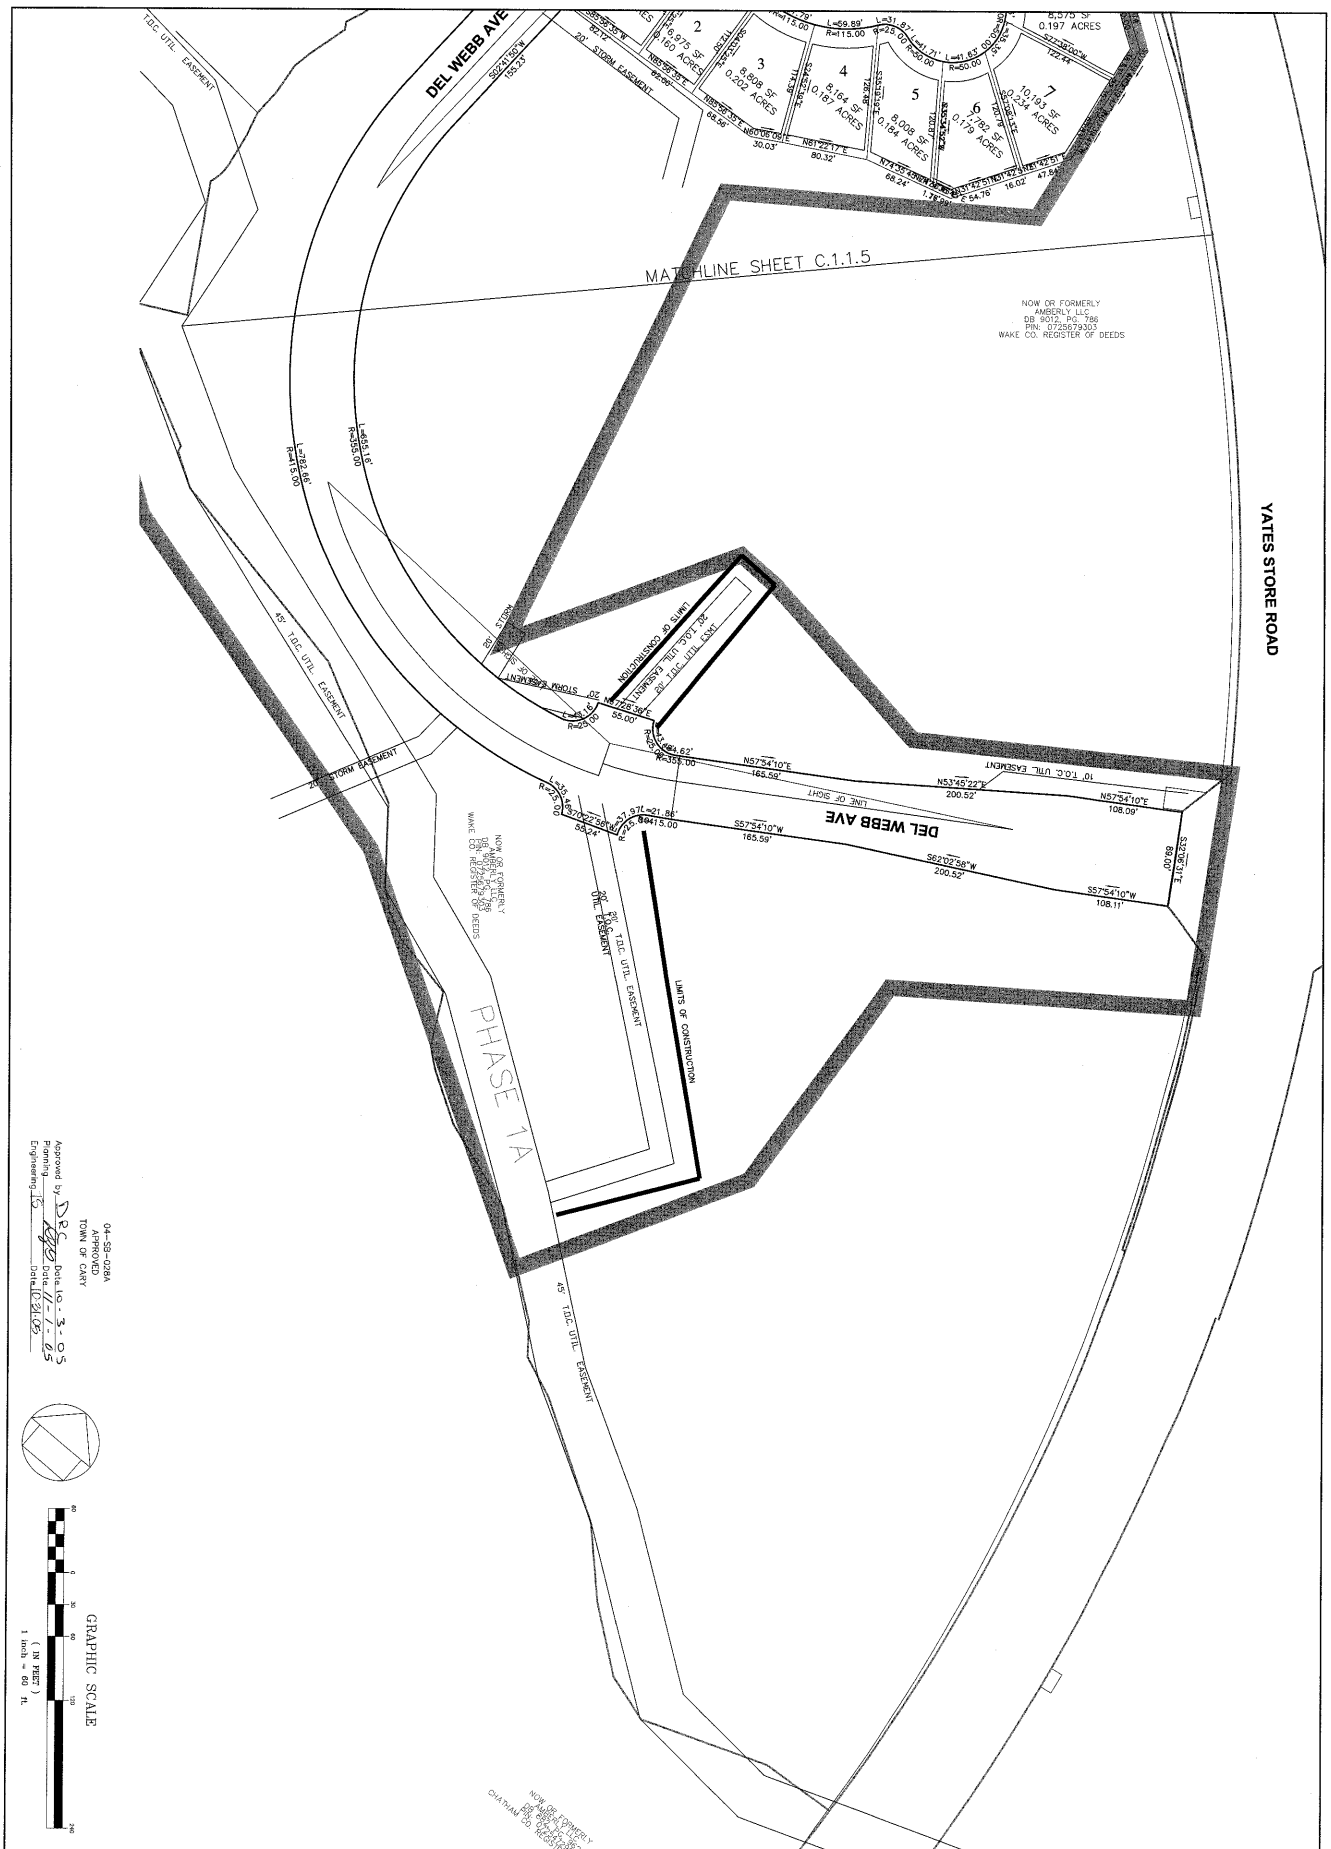

04-SS-028A
APPROVED
TOWN OF CARY

Approved by: _____
Planning _____
Engineering _____ Date 10-31-05
Date 10-28-05

GRAPHIC SCALE
(IN FEET)
1 inch = 60 ft.

© CHAS.H.SELLS,INC. ALL RIGHTS ARE RESERVED. ANY POSSESION, REPRODUCTION OR OTHER USE OF THIS DOCUMENT WITHOUT PRIOR PERMISSION FROM CHAS. H. SELLS, INC., IS EXPRESSLY PROHIBITED.

REVISIONS
1 ADDED PHASE LINES 4-15-05

PROJECT #: 04-4036 DATE: 9/26/05
DRAWN BY: WF CHECKED BY: DS

TITLE
LOT LAYOUT 5 OF 5

SHEET
C1.1.5

Carolina Preserve by Del Webb at Amberly Phase 1

Cary, NC
GS Carolina
3412 1/2 Hillsboruogh St.
Raleigh, NC 27607

RELEASED FOR CONSTRUCTION

CHAS. H. SELLS, INC.
Consulting Engineers, Surveyors & Photogrammetrists
15401 Weston Parkway
Suite 100
Cary, NC 27513
Tel: 919-678-0035
Fax: 919-678-0206
www.chashsells.com