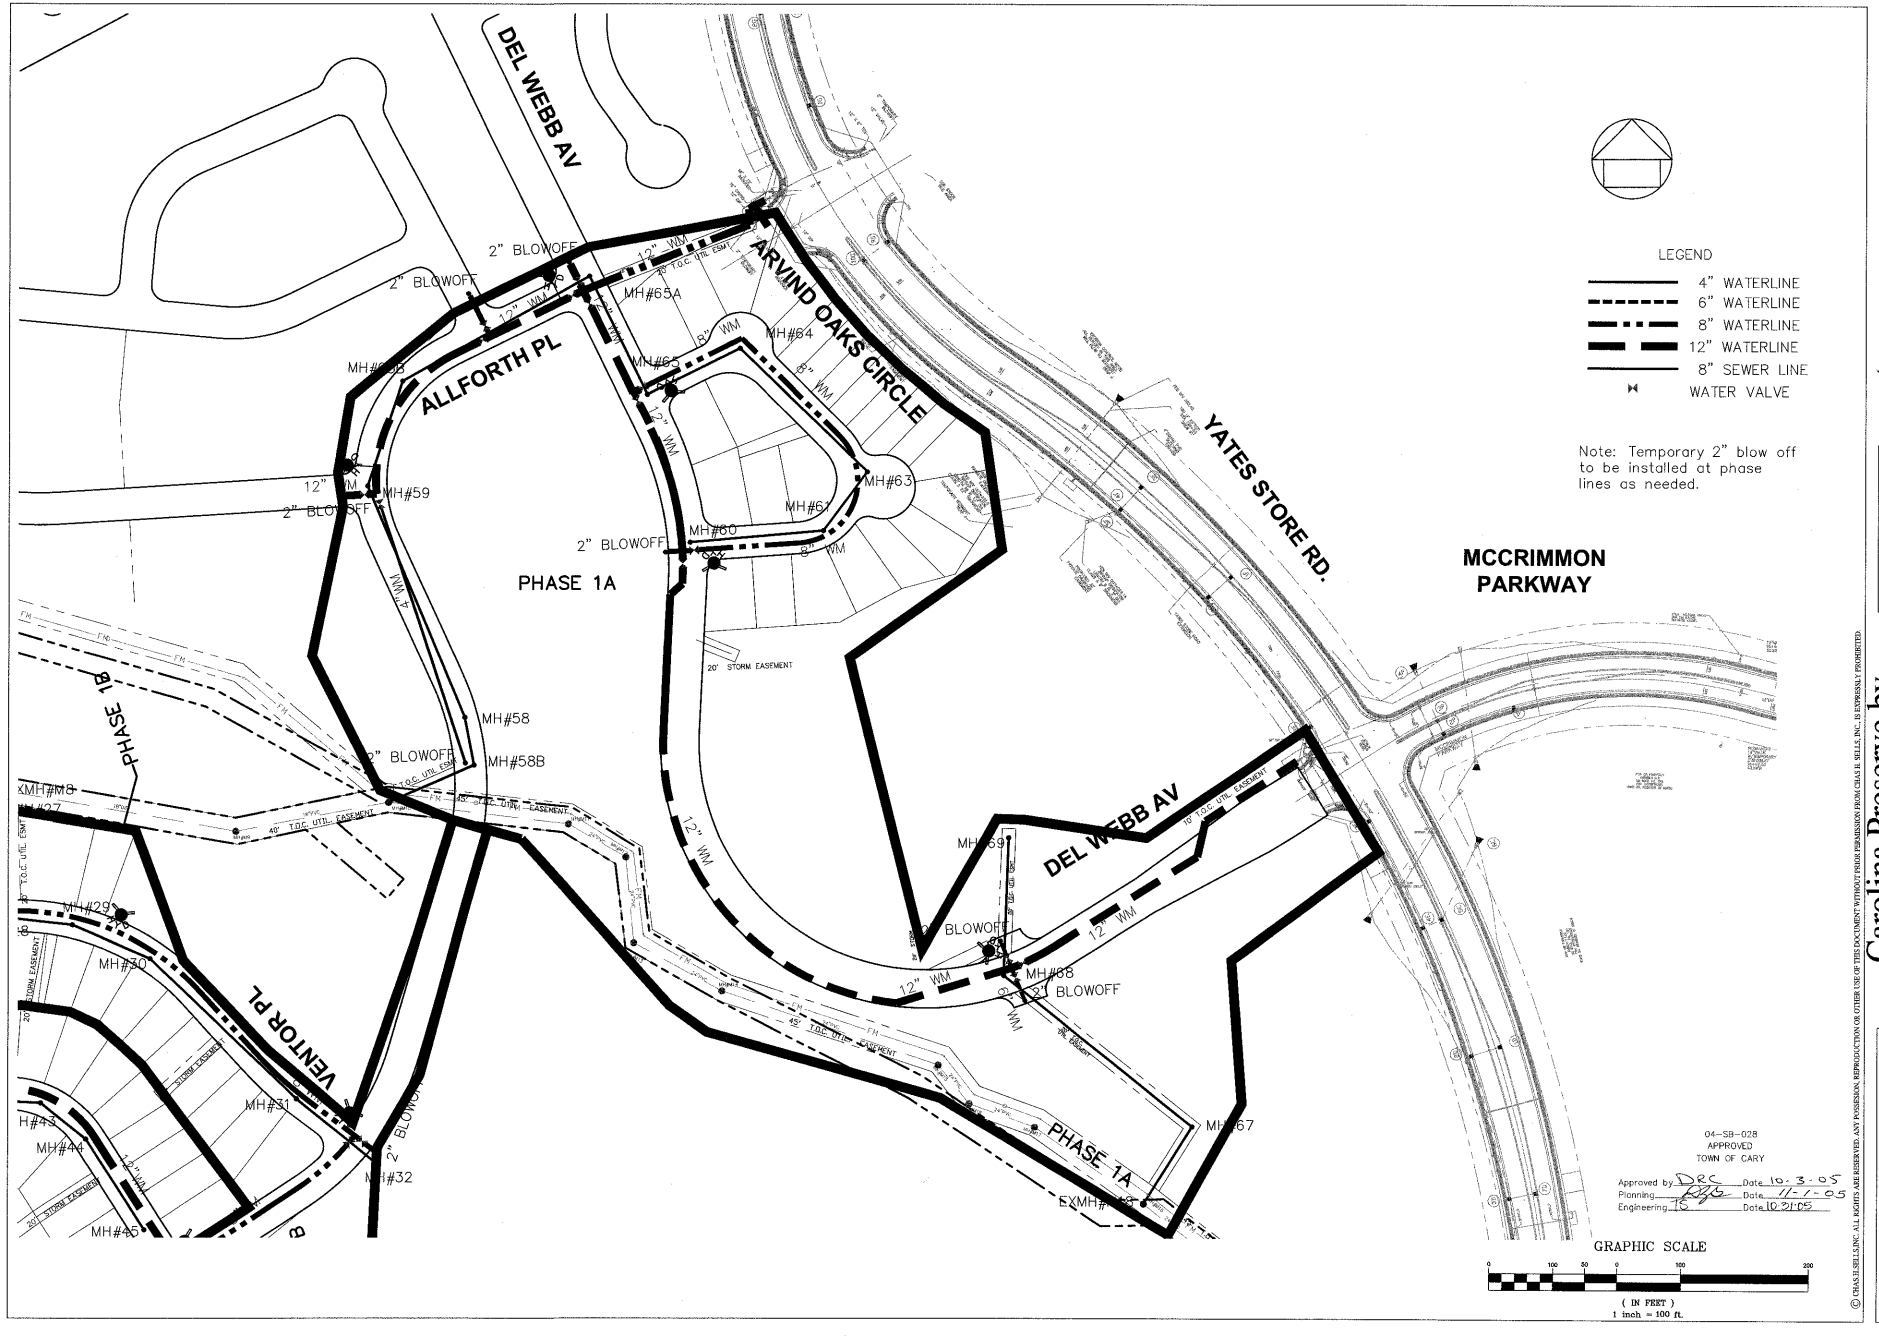

CHAS. H. SELLS, INC.
Consulting Engineers, Surveyors & Photogrammetrists
15401 Weston Parkway
Suite 100
Cary, NC 27513
Tel: 919-678-0035
Fax: 919-678-0206
www.choshsells.com

NORTH CAROLINA PROFESSIONAL SEAL 026627 ENGINEER DONALD A. SELLS
10/26/05

RELEASED FOR CONSTRUCTION

Carolina Preserve by Del Webb at Amberly
Phase 1

Cary, NC
GS Carolina
3412 1/2 Hillsborough St.
Raleigh, NC 27607

REVISIONS

PROJECT #: 04-4036 DATE: 5/23/05
DRAWN BY: JE CHECKED BY: DS

TITLE
OVERALL UTILITY LAYOUT
SHEET 2 OF 2

SHEET
C6.02

© CHAS.H.SELLS,INC. ALL RIGHTS ARE RESERVED. ANY POSSESSION, REPRODUCTION OR OTHER USE OF THIS DOCUMENT WITHOUT PRIOR PERMISSION FROM CHAS. H. SELLS, INC. IS EXPRESSLY PROHIBITED!

I:\Projects\Sells Projects\04-4300 Amberly AR\Drawing\04-4300_utility overview 100 scale.dwg, 10/26/2005 8:38:24 AM