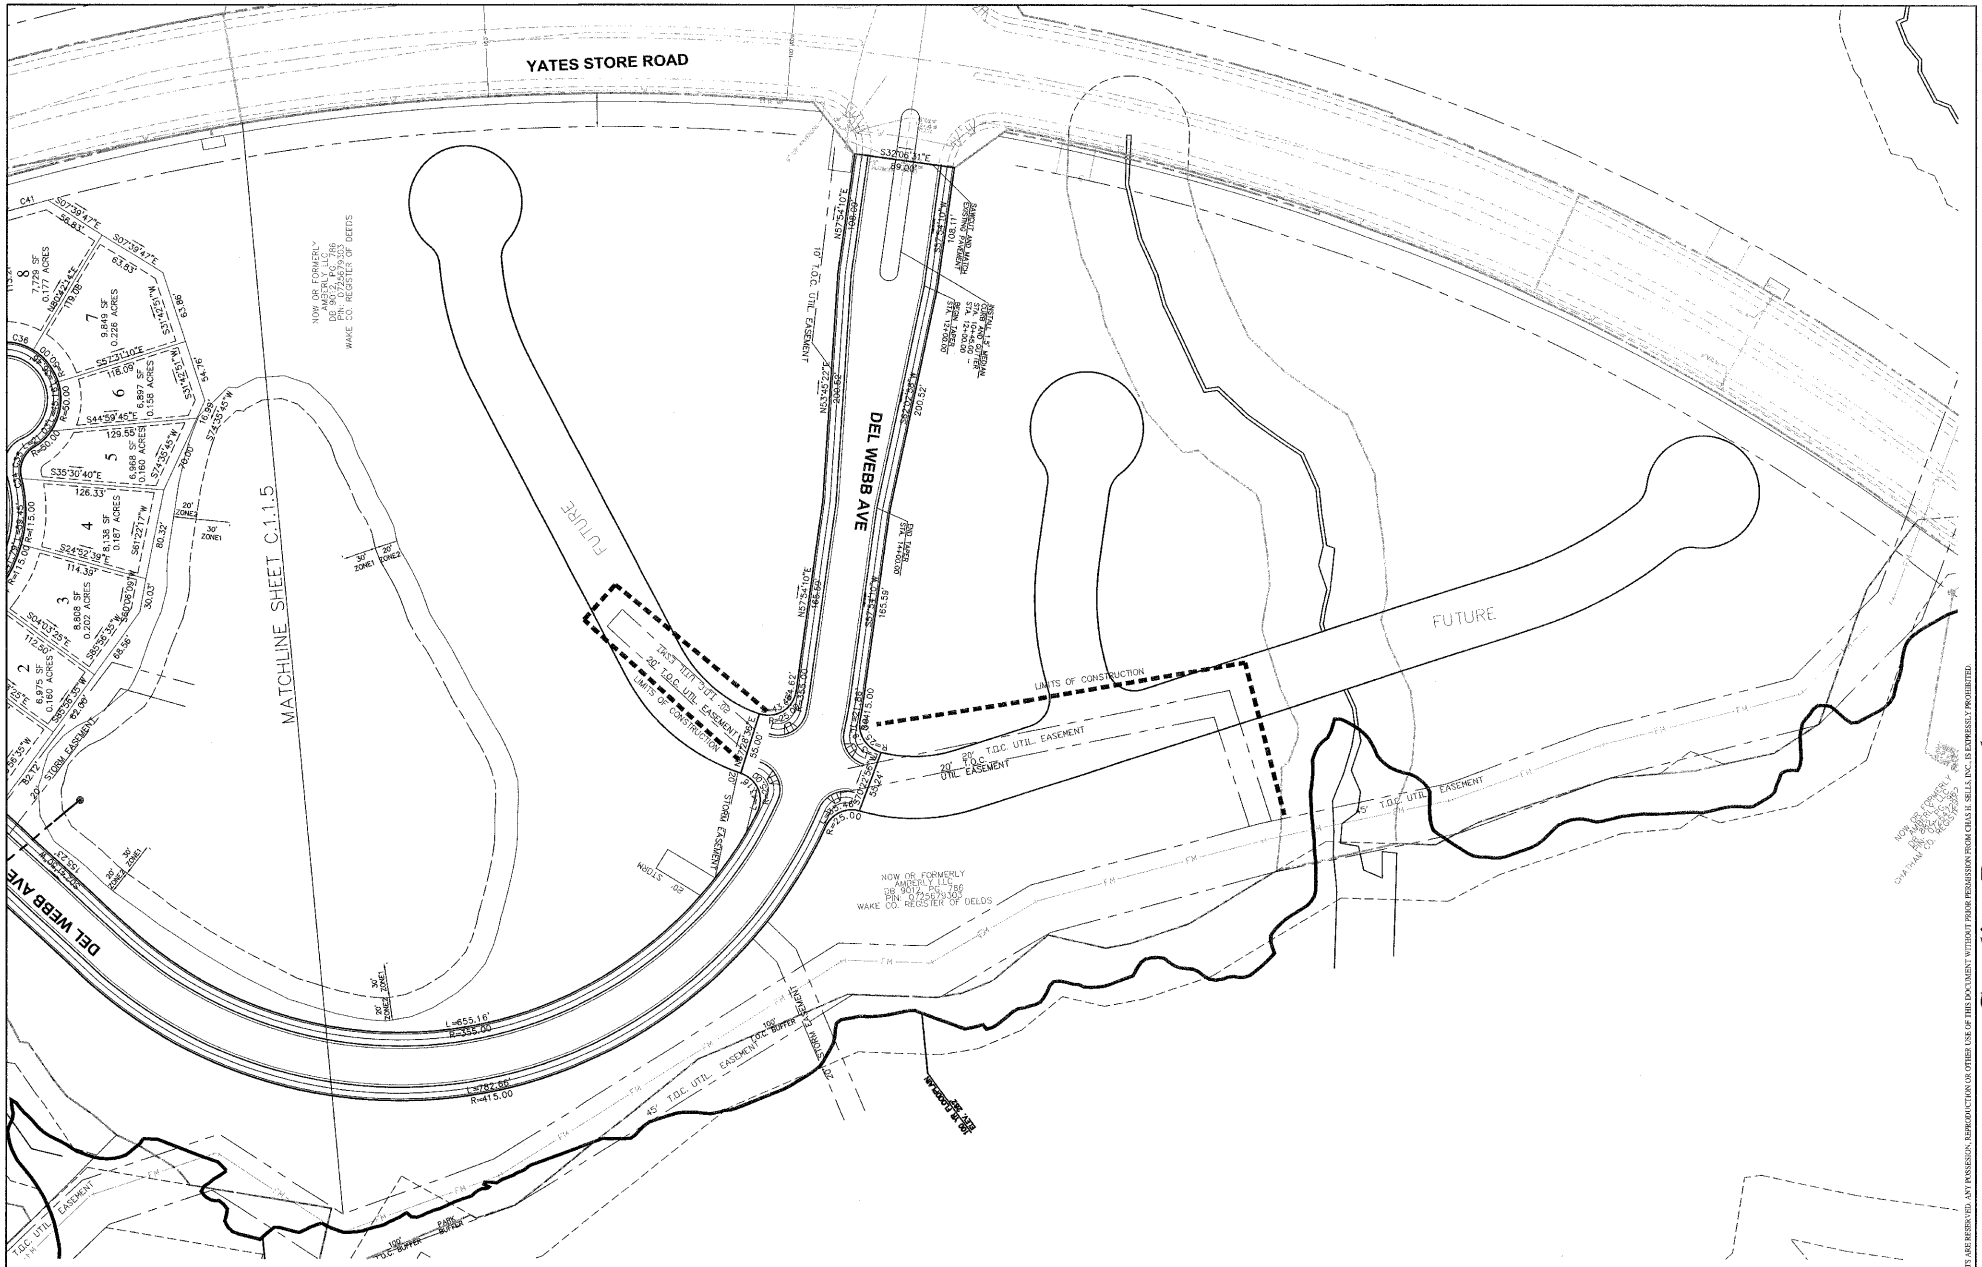

04-SB-028
APPROVED
TOWN OF CARY

Approved by: DRC Date 6/13/05
Planning: AZ Date 7/11/05
Engineering: TS Date 7-12-05

GRAPHIC SCALE
60 0 30 60 120 240
(IN FEET)
1 inch = 60 ft.

© CHAS.H.SELLS,INC. ALL RIGHTS ARE RESERVED. ANY POSSESSION, REPRODUCTION OR OTHER USE OF THIS DOCUMENT WITHOUT PRIOR PERMISSION FROM CHAS. H. SELLS, INC. IS EXPRESSLY PROHIBITED.

CHAS. H. SELLS, INC.
Consulting Engineers, Surveyors & Photogrammetrists
15401 Weston Parkway
Suite 100
Cary, NC 27513
Tel: 919-678-0035
Fax: 919-678-0206
www.chashsells.com

NORTH CAROLINA PROFESSIONAL SEAL 024627 ENGINEER DONALD A. BEVER
6/28/05

RELEASED FOR CONSTRUCTION

Carolina Preserve by Del Webb at Amberly
Phase 1
Cary, NC
GS Carolina
3412 1/2 Hillsborough St.
Raleigh, NC 27607

REVISIONS

PROJECT #: 04-4036 DATE: 6/25/05
DRAWN BY: WF CHECKED BY: DS

TITLE
LOT LAYOUT 5 OF 5

SHEET
C1.1.5

\\Projects\Data Projects\04-4332 Amberly APF\Drawing\04 4x36-overall lots.dwg, C1-1-5 LOT LAYOUT, 6/28/2005 8:39:0 PM