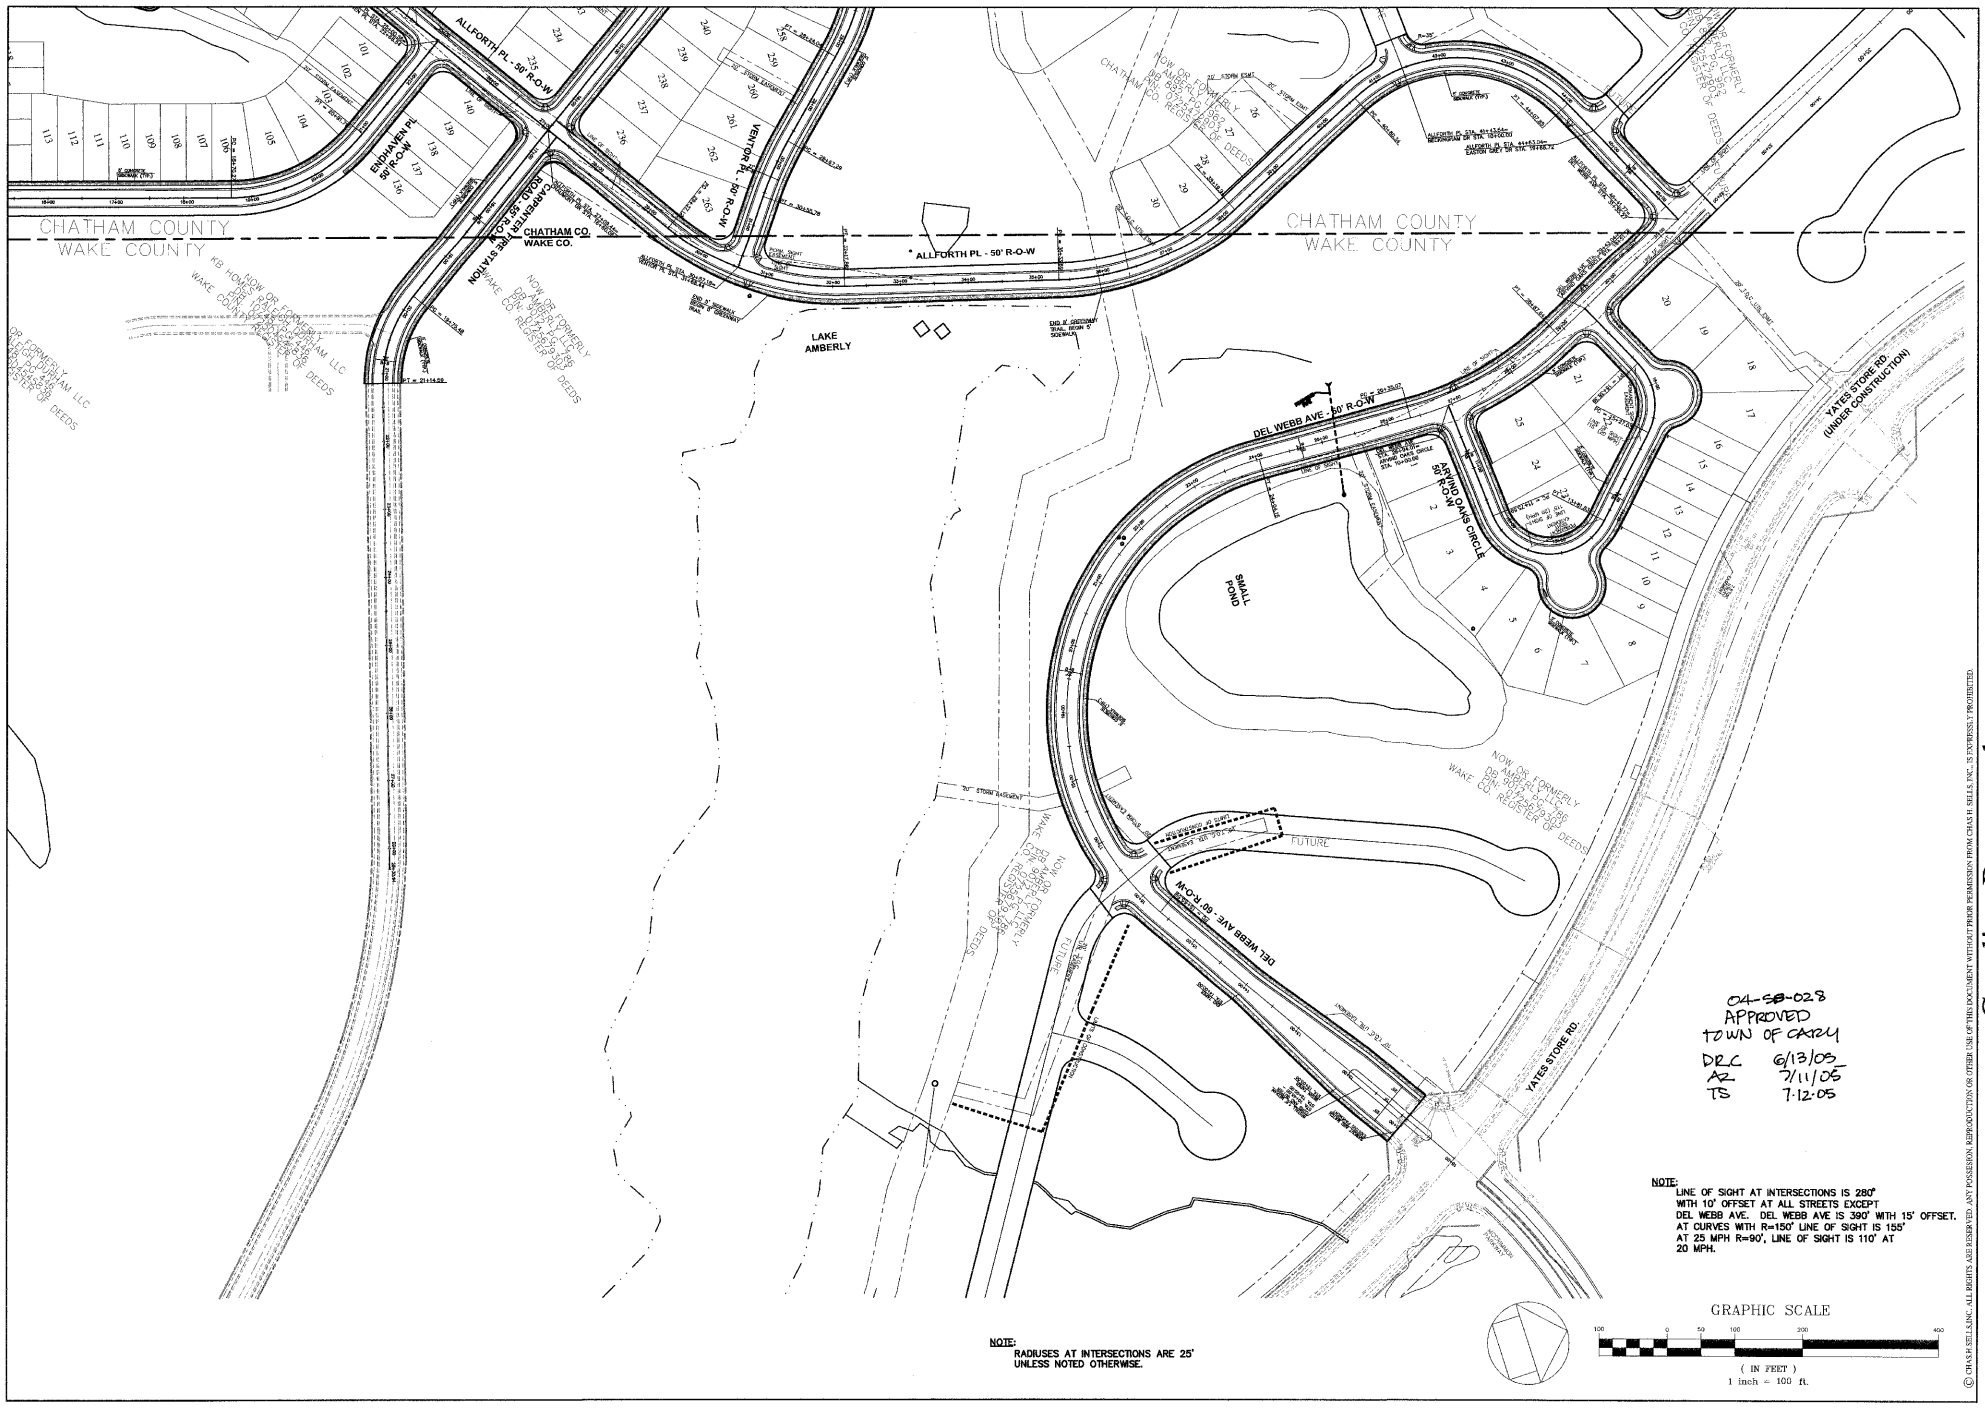

CHAS. H. SELLS, INC.
Consulting Engineers, Surveyors & Photogrammetrists
15401 Weston Parkway
Suite 100
Cary, NC 27513
Tel: 919-678-0035
Fax: 919-678-0206
www.chashsells.com

NORTH CAROLINA PROFESSIONALLY SEAL 024627 ENGINEER DONALD A. SEVER 6/28/05

RELEASED FOR CONSTRUCTION

Carolina Preserve by Del Webb at Amberly
Phase 1

Cary, NC
GS Carolina
3412 1/2 Hillsborough St.
Raleigh, NC 27607

REVISIONS

PROJECT #: 04-4036 DATE: 6/25/05

DRAWN BY: WF CHECKED BY: DS

TITLE
ROADWAY
LAYOUT
2 OF 2

SHEET
C3.0.2

© CHAS H SELLS,INC. ALL RIGHTS ARE RESERVED. ANY POSSESSION, REPRODUCTION OR OTHER USE OF THIS DOCUMENT WITHOUT PRIOR PERMISSION FROM CHAS H. SELLS, INC., IS EXPRESSLY PROHIBITED.

V:\Projects\Sells Projects\04-4036 Amberly, NC\Eng\04-4036 overall roadway.dwg, C1-1-? ROAD LAYOU, 6/28/2005 8:56:54 AM