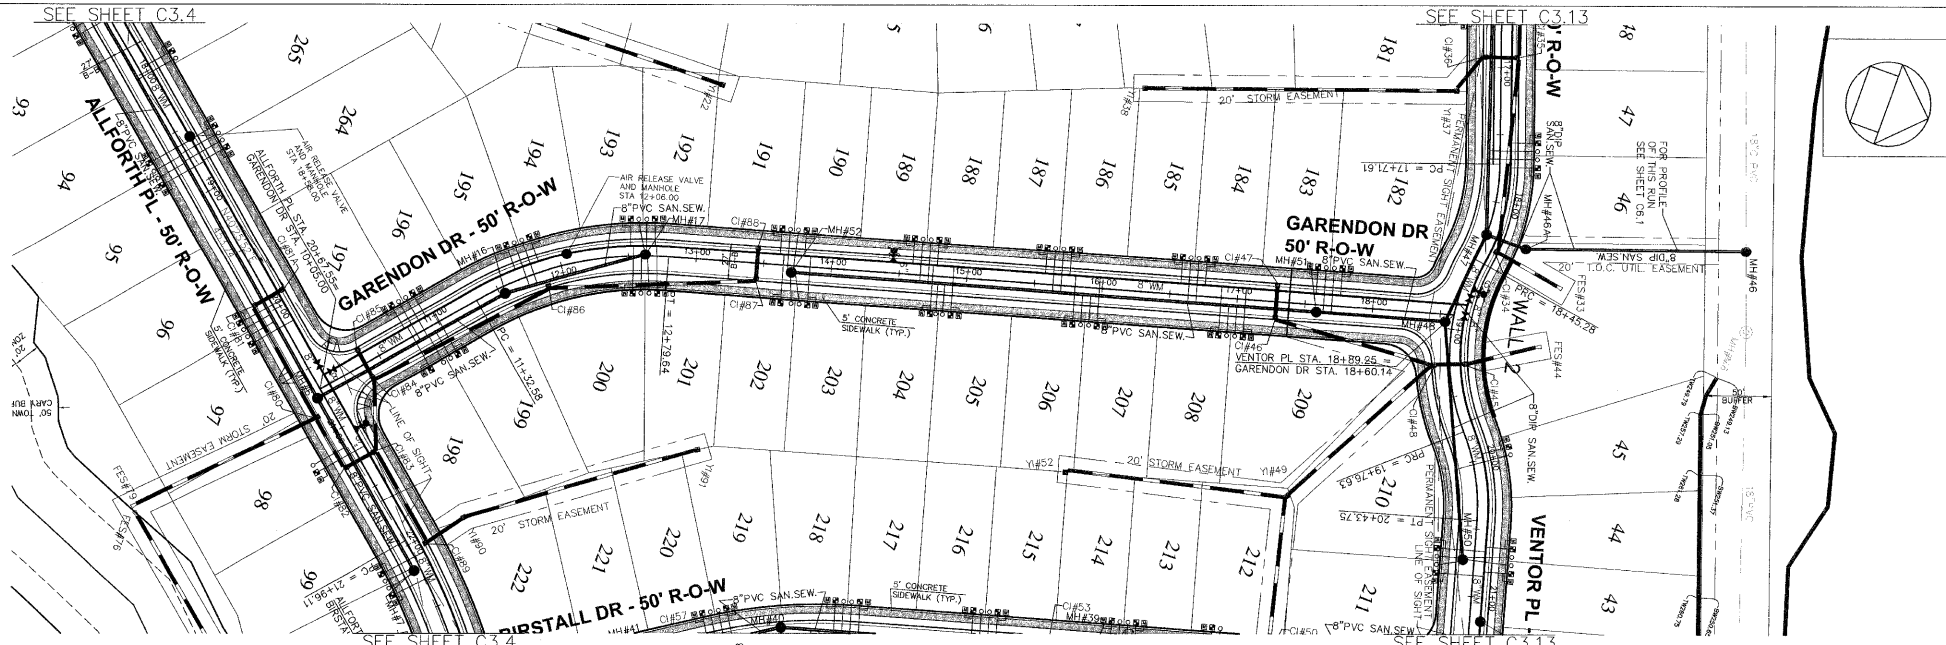

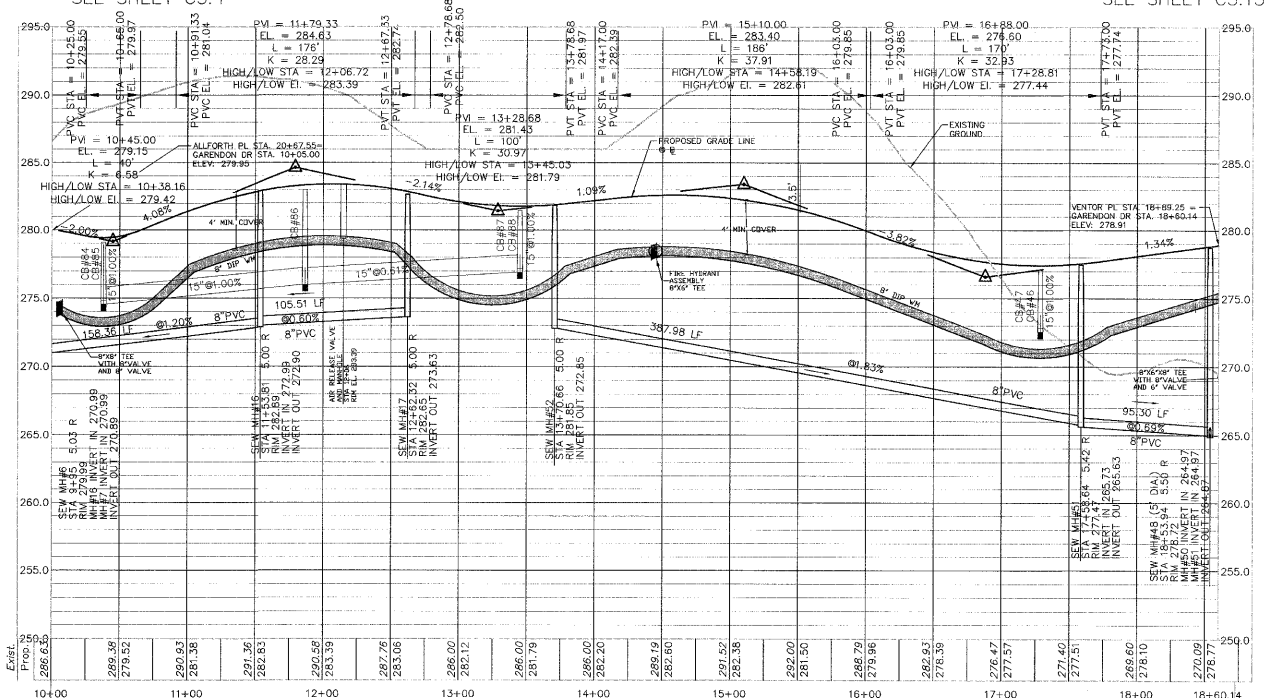

IRRIGATION METER
WATER METER
SANITARY SEWER LATERAL

GRAPHIC SCALE
50 0 25 50 100 200
(IN FEET)
1 inch = 50 ft.

04-SB-028
APPROVED
TOWN OF CARY
Approved by: DRC Date 6/13/05
Planning Date 7/11/05
Engineering Date

HORZ. SCALE: 1" = 50'
VERT. SCALE: 1" = 5'

© CHAS.H.SELLS,INC. ALL RIGHTS ARE RESERVED. ANY POSSESSION, REPRODUCTION OR OTHER USE OF THIS DOCUMENT WITHOUT PRIOR PERMISSION FROM CHAS.H.SELLS, INC. IS EXPRESSLY PROHIBITED.

CHAS. H. SELLS, INC.
Consulting Engineers, Surveyors & Photogrammetrists
15401 Weston Parkway
Suite 100
Cary, NC 27513
Tel: 919-678-0035
Fax: 919-678-0206
www.chashsells.com

NORTH CAROLINA PROFESSIONAL SEAL 024627 ENGINEER DONALD A. BEVER
6/22/05
RELEASED FOR CONSTRUCTION

Carolina Preserve by Del Webb at Amberly
Phase 1
Cary, NC
GS Carolina
3412 1/2 Hillsborough St.
Raleigh, NC 27607

REVISIONS

PROJECT #: 04-4300 DATE: 6/23/05
DRAWN BY: JE CHECKED BY: DS
TITLE:
GARENDON DR PLAN AND PROFILE
SHEET
C3.11

V:\Projects Data Files\04-4300 Amberly GR\Drawing\04-4300_MASTER_10-11-04.dwg, Garendon Dr+C111, 6/28/2005 8:53:29 PM