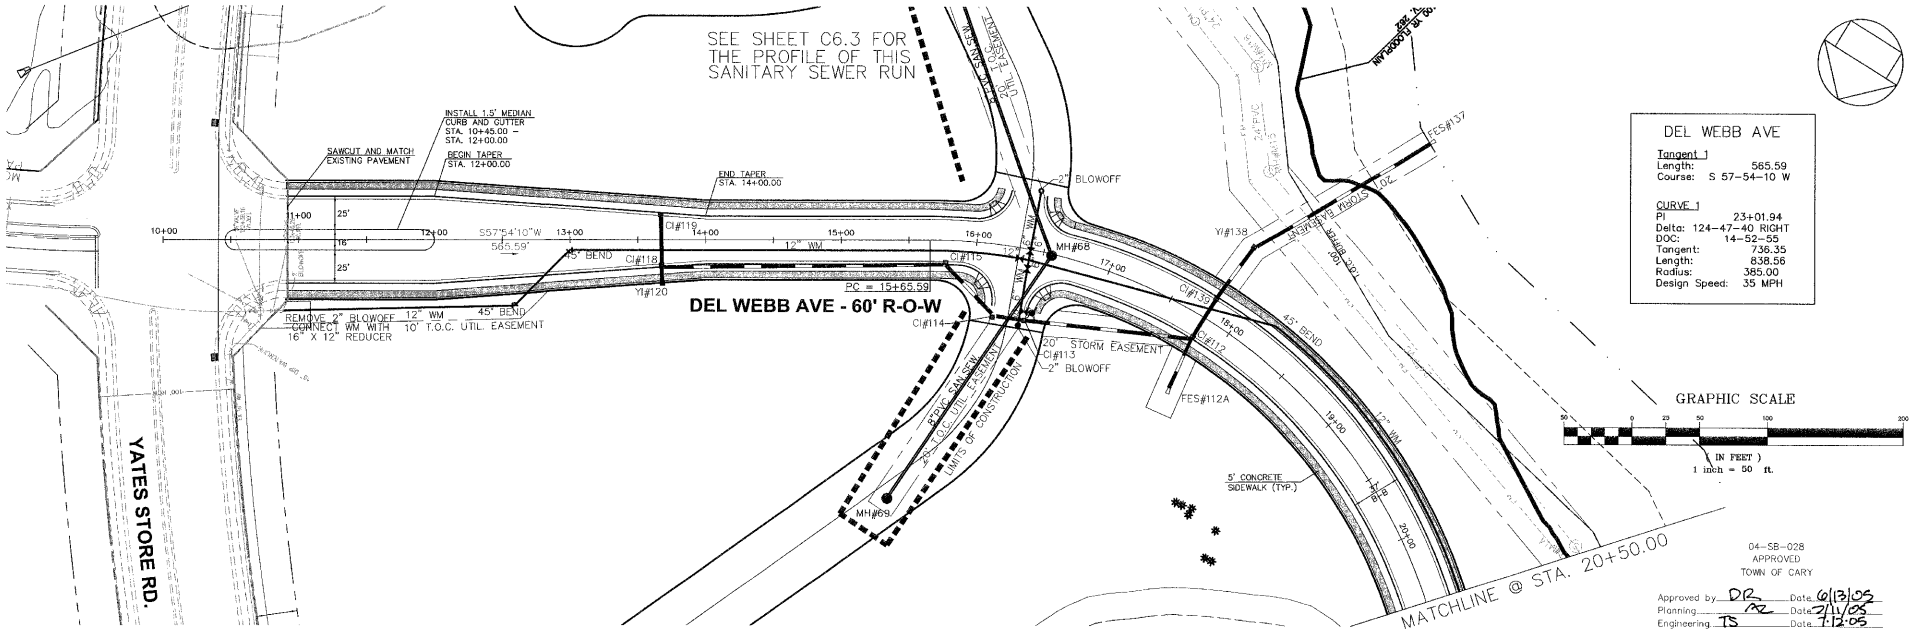

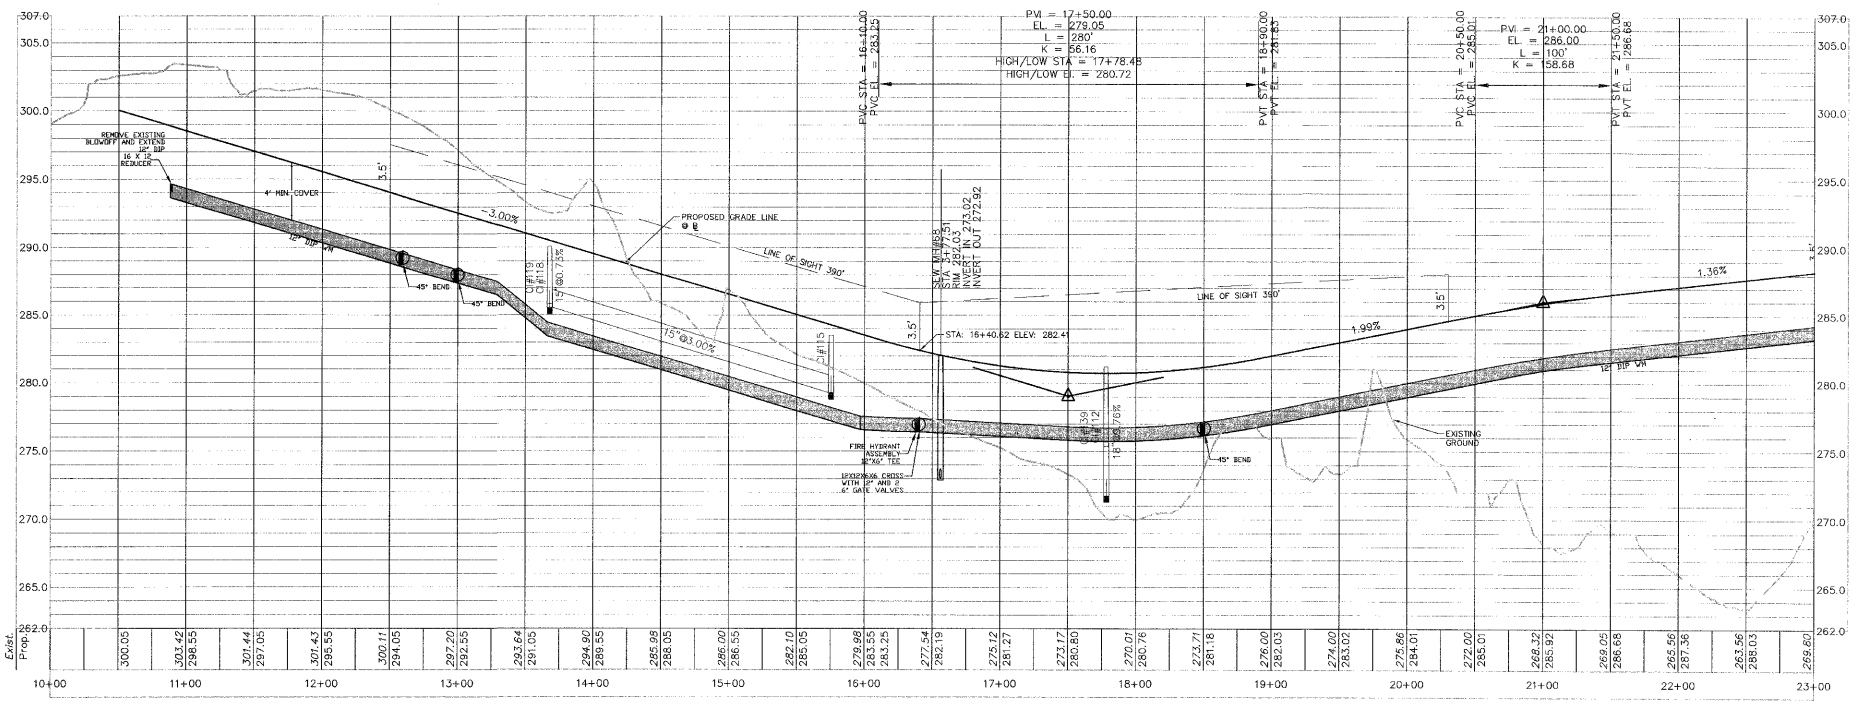

© CHAS.H.SELLS,INC. ALL RIGHTS ARE RESERVED. ANY POSSESSION, REPRODUCTION OR OTHER USE OF THIS DOCUMENT WITHOUT PRIOR PERMISSION FROM CHAS.H. SELLS, INC., IS EXPRESSLY PROHIBITED.

CHAS. H. SELLS, INC.
Consulting Engineers, Surveyors & Photogrammetrists
15401 Weston Parkway
Suite 100
Cary, NC 27513
Tel: 919-678-0035
Fax: 919-678-0206
www.chassells.com

NORTH CAROLINA PROFESSIONAL SEAL 024627 ENGINEER DONALD A. SEWELL 6/20/05

RELEASED FOR CONSTRUCTION

Carolina Preserve by Del Webb at Amberly Phase 1

Cary, NC
GS Carolina
3412 1/2 Hillsborough St.
Raleigh, NC 27607

REVISIONS

PROJECT #: 04-4300 DATE: 6/25/05

DRAWN BY: JE CHECKED BY: DS

TITLE

DEL WEBB AVE PLAN AND PROFILE

SHEET

C3.1