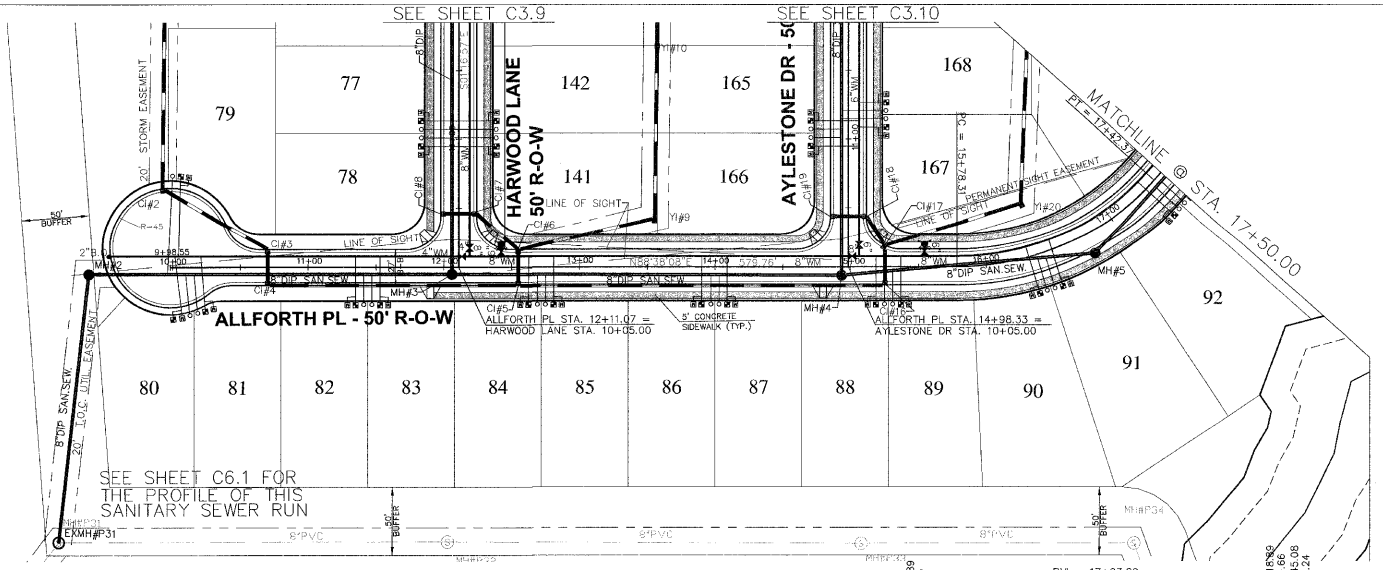

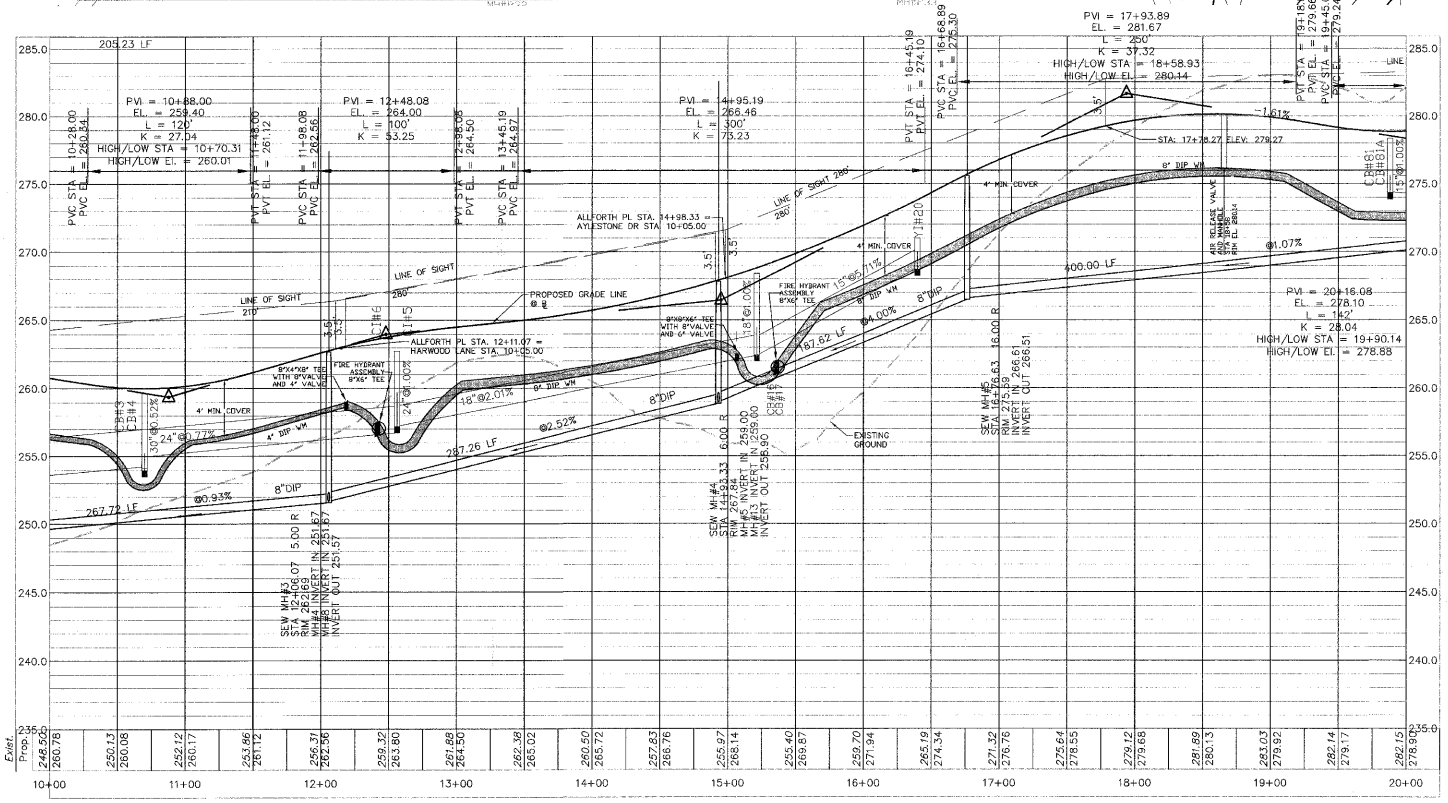

IRRIGATION METER
WATER METER
SANITARY SEWER LATERAL

ALLFORTH PL

Tangent 1
Length: 579.76
Course: N 88-38-08 E

CURVE 1
PI 16+65.55
Delta: 48-12-16 LEFT
DOC: 29-22-57
Tangent: 87.24
Length: 164.06
Radius: 195.00
Design Speed: 25 MPH

Tangent 2
Length: 453.74
Course: N 40-25-52 E

GRAPHIC SCALE
50 0 25 50 100 200
(IN FEET)
1 inch = 50 ft.

04-SB-028
APPROVED
TOWN OF CARY
Approved by DRC Date 6/13/05
Planning AR Date 7/11/05
Engineering TS Date 7-12-05

HORZ. SCALE: 1" = 50'
VERT. SCALE: 1" = 5'

© CHAS.H.SELLS,INC. ALL RIGHTS ARE RESERVED. ANY POSSESSION, REPRODUCTION OR OTHER USE OF THIS DOCUMENT WITHOUT PRIOR PERMISSION FROM CHAS. H. SELLS, INC. IS EXPRESSLY PROHIBITED.

CHAS. H. SELLS, INC.
Consulting Engineers, Surveyors & Photogrammetrists
15401 Weston Parkway
Suite 100
Cary, NC 27513
Tel: 919-678-0035
Fax: 919-678-0206
www.chashsells.com

NORTH CAROLINA PROFESSIONAL SEAL 024627 ENGINEER DONALD A. SEVERN
6/28/05

RELEASED FOR CONSTRUCTION

Carolina Preserve by Del Webb at Amberly
Phase 1
Cary, NC
GS Carolina
3412 1/2 Hillsborough St.
Raleigh, NC 27607

REVISIONS

PROJECT #: 04-4300 DATE: 6/25/05
DRAWN BY: JE CHECKED BY: DS
TITLE
ALLFORTH PL
PLAN AND PROFILE
SHEET
C3.3

V:\Projects\Web Projects\04-4300 Amberly AR\Drawing\04-4300_MASTER_10-11-05.dwg, Allforth D+P C3.3 6/28/2005 8:46:57 PM