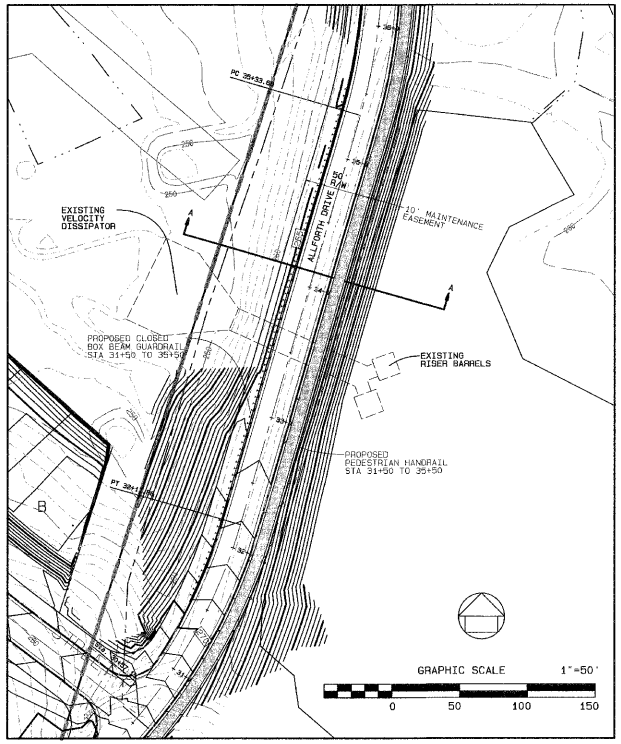

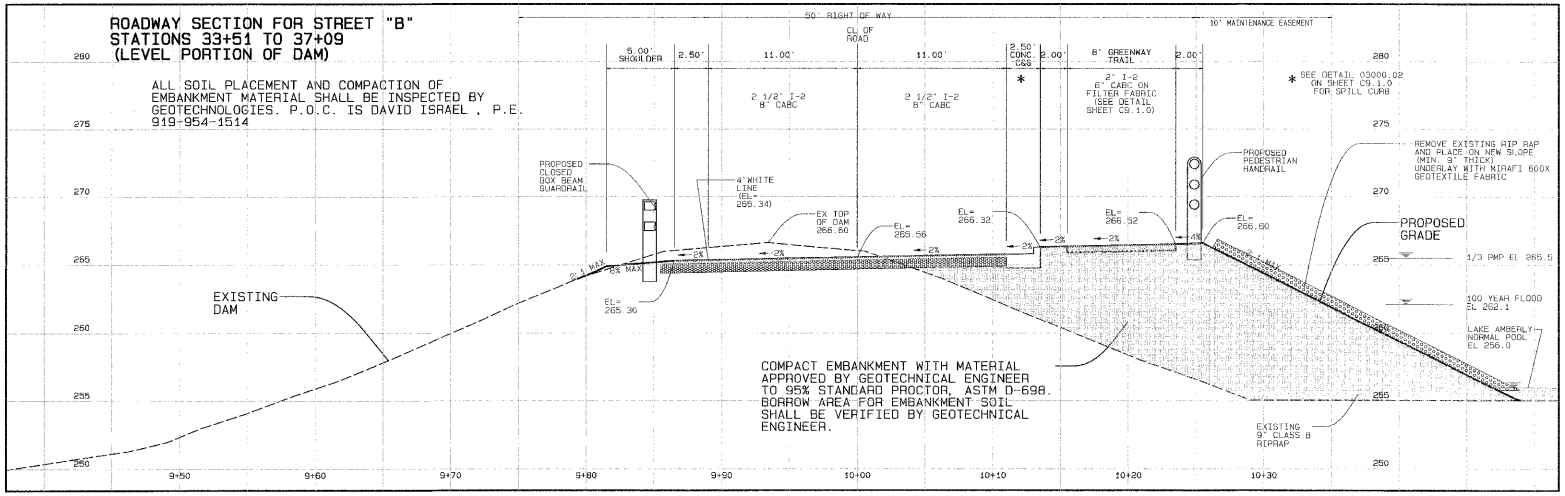

SECTION A-A

04-SB-028
APPROVED
TOWN OF CARY

Approved by DRC Date 6/13/05
Planning AR Date 7/11/05
Engineering Date

© CHAS.H.SELLS,INC. ALL RIGHTS ARE RESERVED. ANY POSSESSION, REPRODUCTION OR OTHER USE OF THIS DOCUMENT WITHOUT PRIOR PERMISSION FROM CHAS.H.SELLS,INC., IS EXPRESSLY PROHIBITED.

CHAS. H. SELLS, INC.
Consulting Engineers, Surveyors & Photogrammetrists
15401 Weston Parkway
Suite 100
Cary, NC 27513
Tel: 919-678-0035
Fax: 919-678-0206
www.chashsells.com

NORTH CAROLINA PROFESSIONAL SEAL 024627 ENGINEER DONALD A. BEVER
6/28/05
RELEASED
~~PRELIMINARY NOT~~
FOR CONSTRUCTION

Carolina Preserve by Del Webb at Amberly Phase 1

Cary, NC

GS Carolina
3412 1/2 Hillsborough St.
Raleigh, NC 27607

REVISIONS

Project #: 04-4036	Date: 5-23-05
Drawn by: TS	Checked by: DS

TITLE
Road Section At Dam of Lake Amberly

SHEET
C5.0

V:\Sells Projects\04-4300 Amberly AR\tbadel\04-4300 Amberly AR 1.pro Plotted:Wed Jun 29, 2005 / 8:07:22