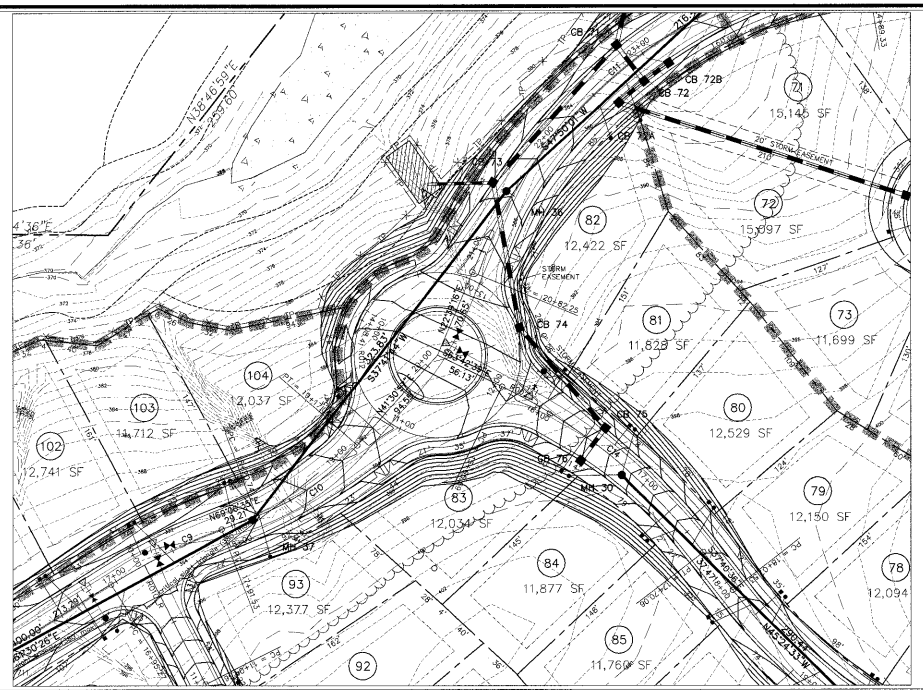

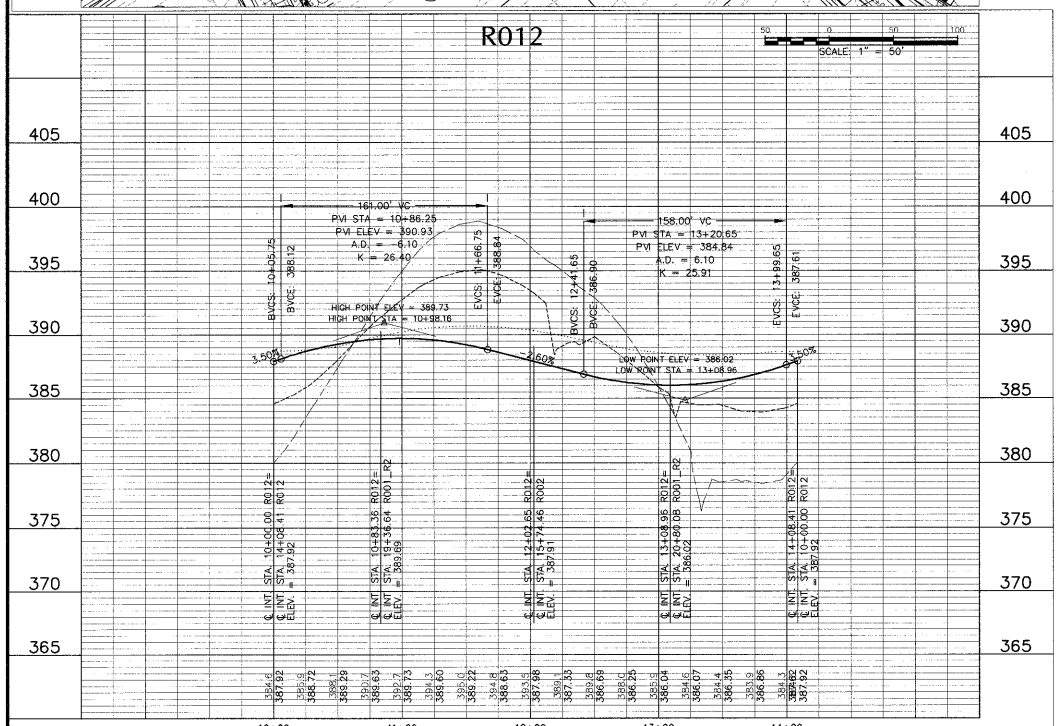

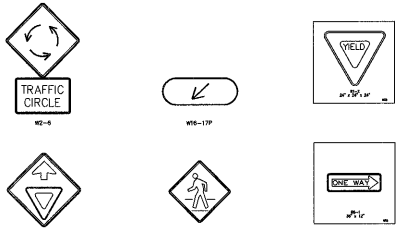

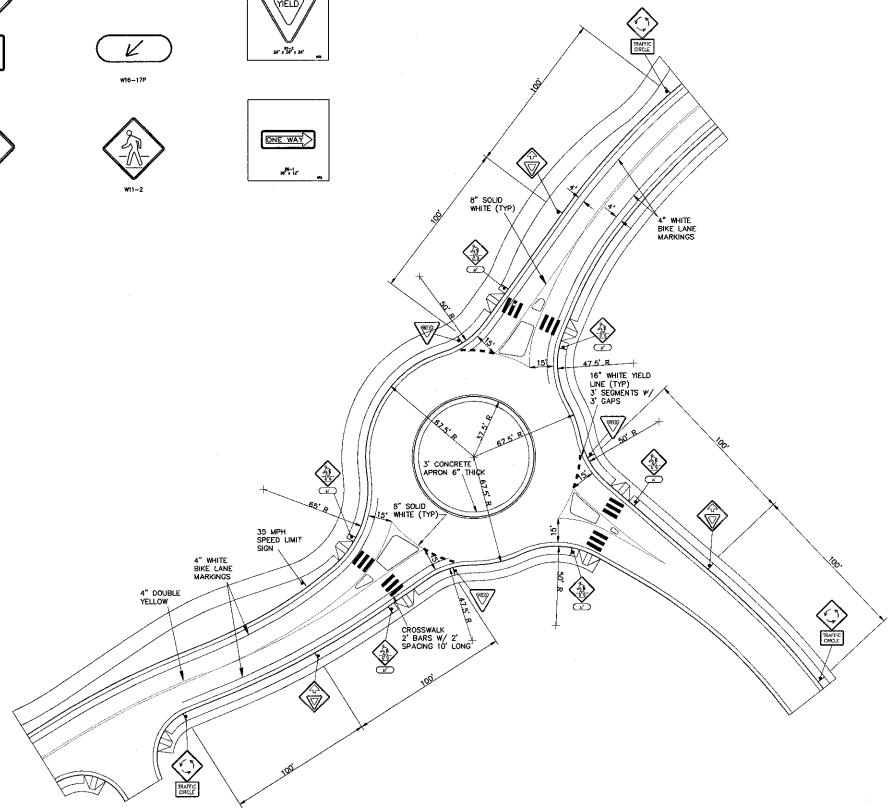

ROUNDABOUT, SIGNAGE AND PAVEMENT MARKING DETAIL

1"=40'

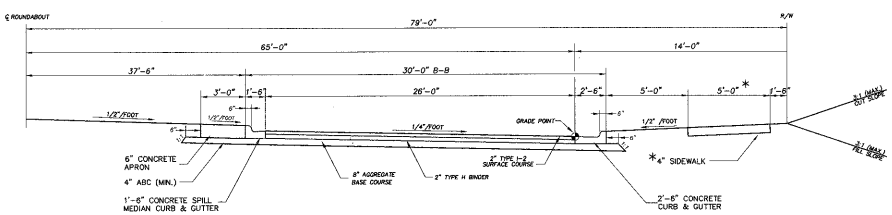

NOTE: CONCRETE MIX FOR APRON SHALL BE STANDARD CURB & GUTTER MIX PER TOWN OF CARY STANDARDS.

TYPICAL ROADWAY SECTION

ROUND-A-BOUT

NTS

* 4" SIDEWALK SHALL BE REPLACED WITH 10' CONCRETE MULTIPURPOSE PATH ON THE NORTHEASTERN QUADRANTS AND SHOULDER SHALL BE 16'.

NOTES: 1. THE OWNER MAY OPT TO LEAVE THE STREETS ONE INCH LOW UNTIL THE INFRASTRUCTURE IN THE SUBDIVISION IS COMPLETE. THIS OPTION WOULD REQUIRE THAT THE APPROVED PAVEMENT DESIGN BE INCREASED BY ONE-HALF INCH OF ASPHALT.

2. PAVEMENT DESIGN SHALL BE SUMITTED TO THE TOWN OF CARY FOR REVIEW AND APPROVAL PRIOR TO PLACEMENT OF ANY STONE BASE.

04-SB-012
APPROVED
TOWN OF CARY
Approved by DRC Date 05/09/05
Planning [illegible] Date 05/09/05
Engineering TS Date 5.2.05

NORTH CAROLINA PROFESSIONAL SEAL 16269 ENGINEER JAMES E. CANFIELD 5/24/05

No.	Revision	Date	By
A	TOC 1st REVIEW COMMENTS	7/26/04	GAS
B	TOC 2nd REVIEW COMMENTS	9/01/04	GAS
C	TOC 3rd REVIEW COMMENTS	10/25/04	GAS
D	TOC APPROVAL	5/20/05	GAS

Designer W&R | Scale 1"=5' Vert. 1"=50' Horz.
Drawn By GAS | Date 4/1/04
Checked By JEC | Job No. 204037

CARRAMORE SUBDIVISION
PHASE II

R012 PLAN PROFILE & DETAILS

WITHERS & RAVENEL
ENGINEERS I PLANNERS I SURVEYORS
111 MacKenan Drive Cary, North Carolina 27511 tel: 919-469-3340 fax: 919-467-6008 www.withersravenel.com

Sheet No. 9

K:\04\04-030\DWG\37SHTP.DWG, 5/25/2005 10:19:08 AM, WITHERS & RAVENEL ENGINEERS PLANNERS SURVEYORS