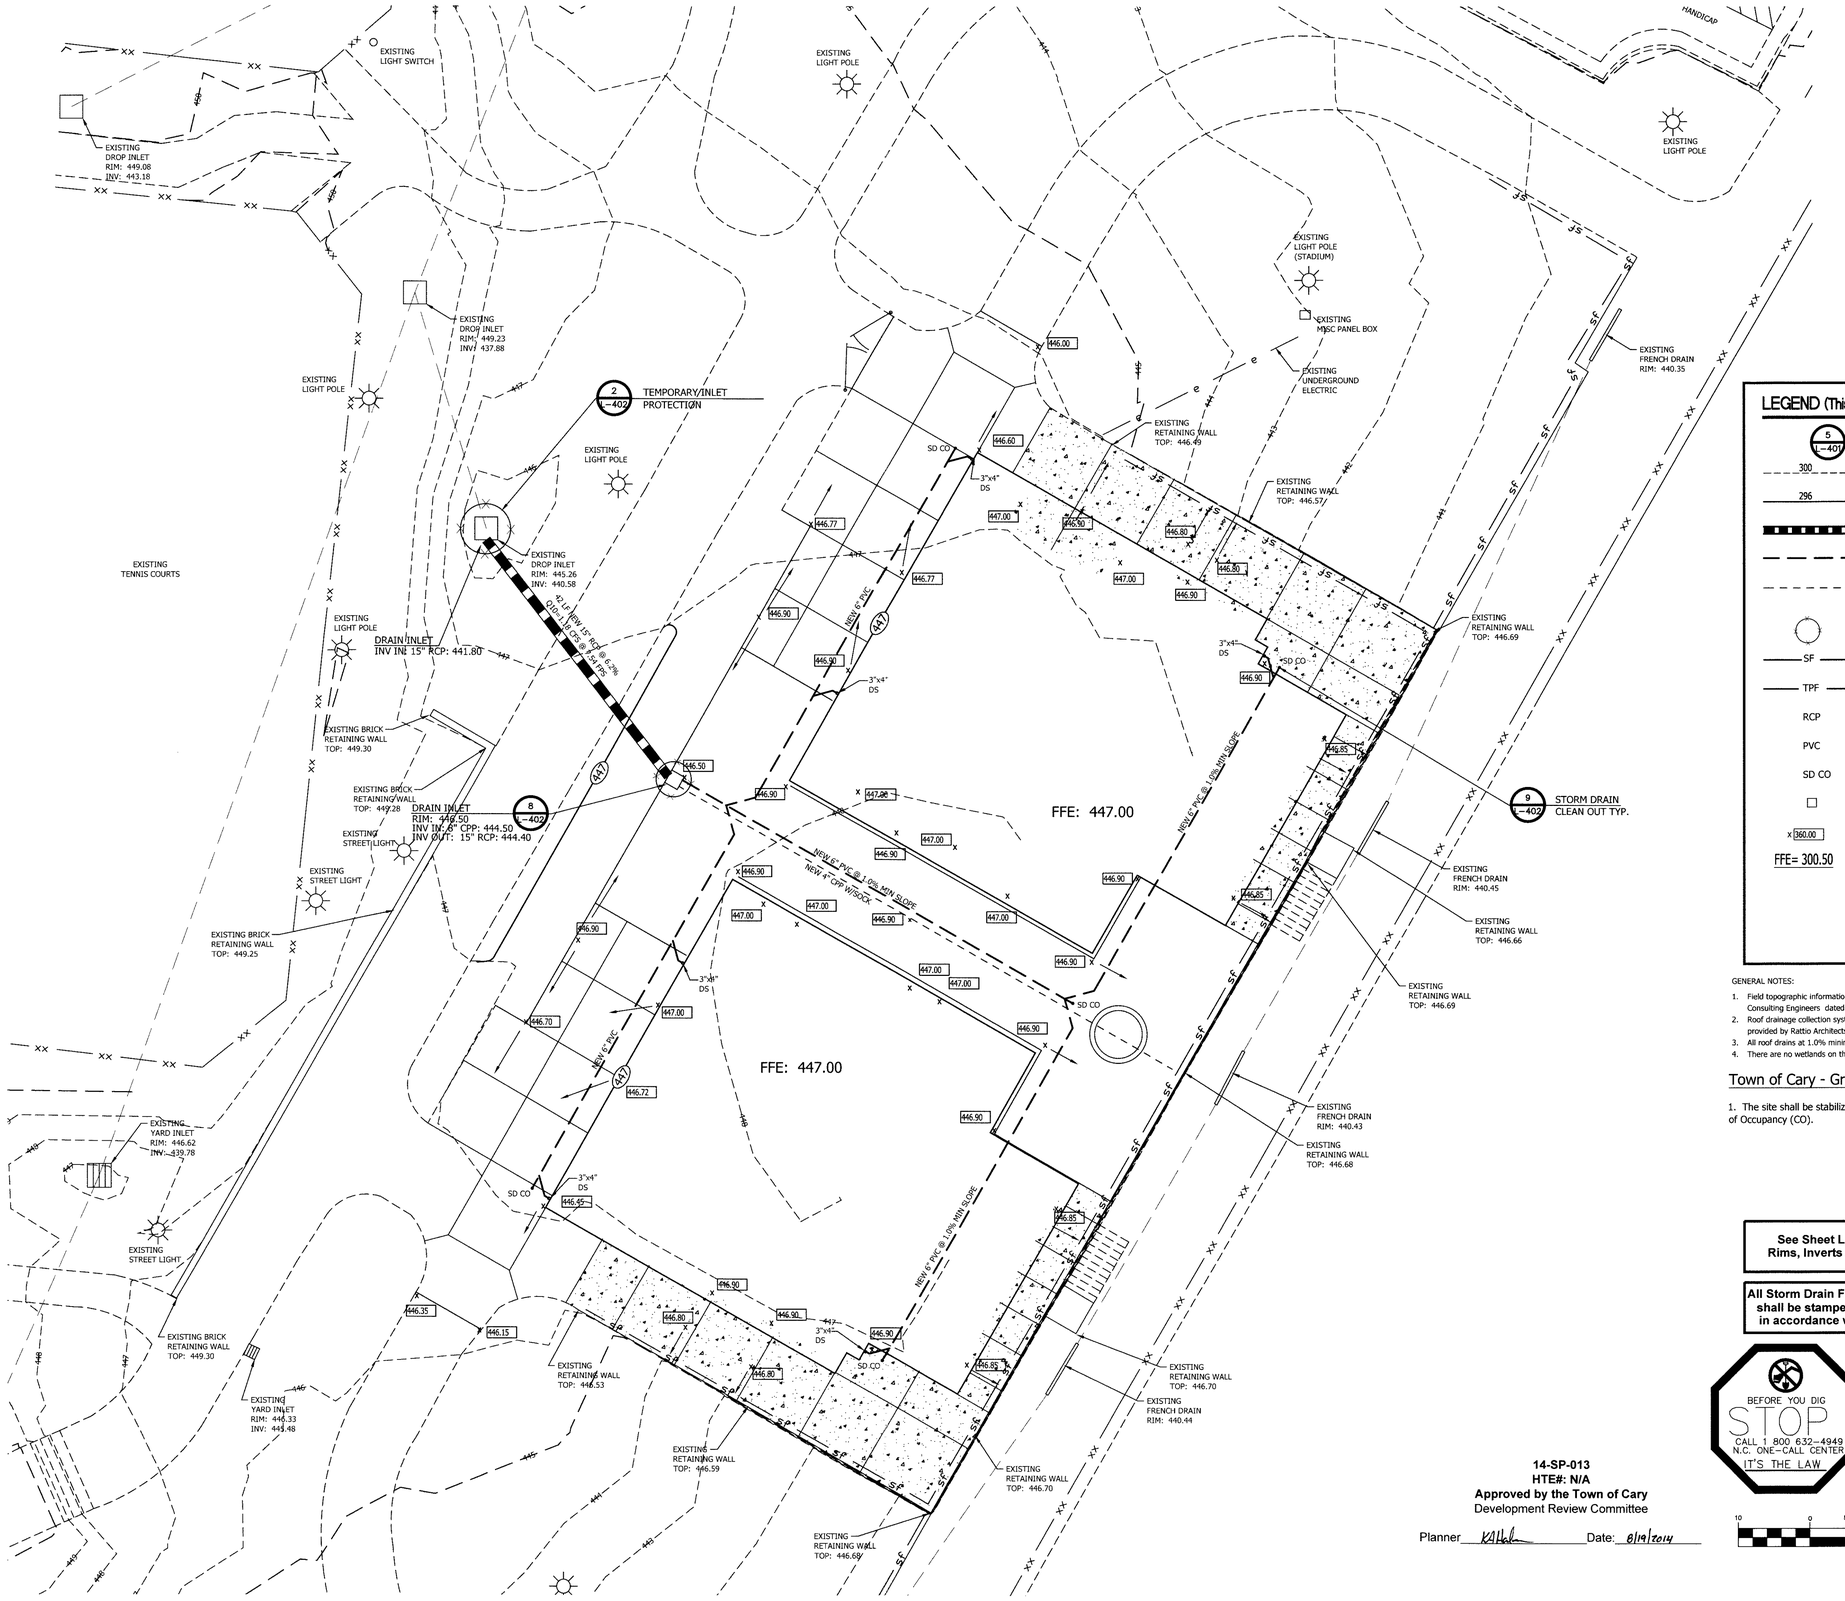

LEGEND (This Sheet Only)

5 / L-402	DETAIL FLAG -- DETAIL #/SHEET #
300	EXISTING CONTOUR AT 2' INTERVALS
296	PROPOSED CONTOUR AT 2' INTERVALS
	PROPOSED STORM PIPE
	PVC ROOF DRAIN COLLECTION PIPE
	4" CPP W/SOCK
	TEMPORARY INLET PROTECTION
SF	SILT FENCE
TPF	TREE PROTECTION FENCE
RCP	REINFORCED CONCRETE PIPE
PVC	POLYVINYL CHLORIDE PIPE
SD CO	STORM DRAIN CLEAN OUT
	DRAIN INLET
x 360.00	PROPOSED SPOT ELEVATION
FFE= 300.50	FINISHED FLOOR ELEVATION

7 / L-402

GENERAL NOTES:

1. Field topographic information taken from digital file by Bass, Nixon & Kennedy, Inc. Consulting Engineers dated August 14, 2013.
2. Roof drainage collection system based on roof drainage areas and leader locations provided by Rattio Architects per digital file received October 2013.
3. All roof drains at 1.0% minimum slope Class 200 PVC typical unless otherwise noted.
4. There are no wetlands on this site.

Town of Cary - Grading Notes:

1. The site shall be stabilized and seeded prior to issuance of a Certificate of Occupancy (CO).

See Sheet L-402 for Storm Drain Rims, Inverts and other Information

All Storm Drain Frames, Grates and Hoods shall be stamped with "Drains to River" in accordance with Town of Cary Stds.

BEFORE YOU DIG STOP CALL 1 800 632-4949 N.C. ONE-CALL CENTER IT'S THE LAW

GRAPHIC SCALE

10 0 5 10 20 40

(IN FEET)
1 inch = 10 ft.

14-SP-013
HTE#: N/A
Approved by the Town of Cary
Development Review Committee

Planner KMH Date: 8/19/2014

Cary Academy Field House

1610 Charger Lane
Cary, NC

Owner
Cary Academy
1510 N Harrison AvenueCary, NC
27513
(919) 677-3873

Architect
RATIO Architects, Inc.
135 E Martin Street
Raleigh, NC 27601
(919) 821-0805

Structural Engineer
LHC Engineers
1015 Wade Avenue
Raleigh, NC 27605
(919) 833-0495

Plumbing, Mechanical, Electrical Engineer
The Wooten Company
120 North Boylan Avenue
Raleigh, NC 27603
(919) 828-0531

Landscape Architect
McNeely Associates PA
5501 McNeely Drive
Raleigh, NC 27612
(919) 782-9677

SITE PLAN REVISION TO 06-SP-006 CONSTRUCTION DOCUMENTS

SHEET ISSUE 3.17.2014

REISSUE

NO.	DESCRIPTION	DATE
1.	RESPONSE TO 5.2.14 COMMENTS	5.28.14

NORTH CAROLINA LANDSCAPE ARCHITECTURE C-39 McNEELY ASSOCIATES PA

CHECKED BY KMD

APPROVED BY DEP

PROJECT NO. 13004 000 CARAF

NORTH CAROLINA LANDSCAPE ARCHITECTURE 299 McNEELY ASSOCIATES PA

COPYRIGHT NOTICE: THIS ARCHITECTURAL AND ENGINEERING DRAWING IS GIVEN IN CONFIDENCE AND SHALL BE USED ONLY PURSUANT TO THE AGREEMENT WITH RATIO ARCHITECTS, INC. NO OTHER USE, DISSEMINATION OR DUPLICATION MAY BE MADE WITHOUT PRIOR WRITTEN CONSENT OF RATIO ARCHITECTS, INC. ALL COMMON LAW RIGHTS OF COPYRIGHT AND OTHERWISE ARE HEREBY SPECIFICALLY RESERVED.

RATIO

SHEET TITLE
GRADING PLAN

SHEET NUMBER
L-201