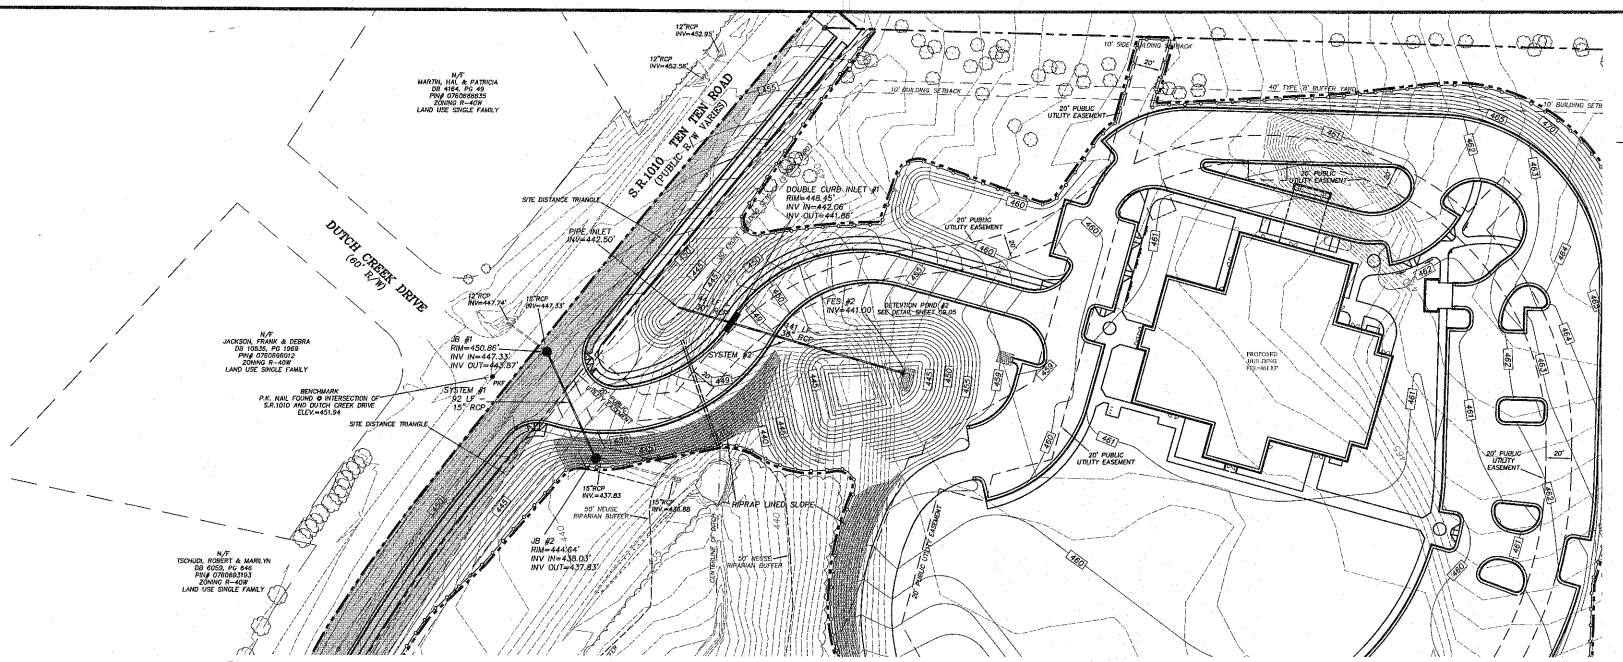

GRAPHIC SCALE

50 0 25 50 100 200

(IN FEET)
1 inch = 50 ft.

SYSTEM #1
STORM SEWER PLAN/PROFILE

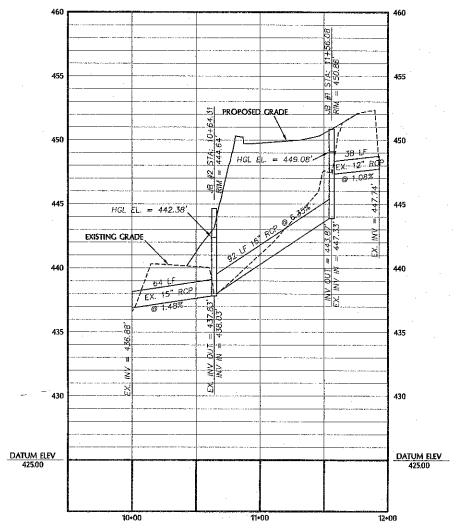

SYSTEM #2
STORM SEWER PLAN/PROFILE

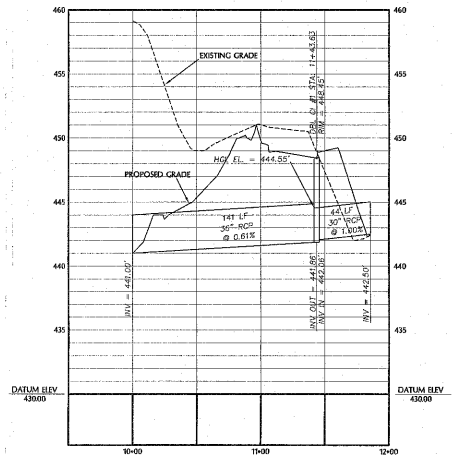

07-SP-015
APPROVED
TOWN OF CARY

Approved by DRC Date 04.23.07
Planning JGB Date 05.18.07
Engineering TS Date 5.21.07

cps
Chandler Palmer Speight Engineers, p.a.
7621 Purfoy Road, Suite 201
Fuquay-Varina, NC 27526
Tel: 919-552-4845

SEALS

NORTH CAROLINA PROFESSIONAL SEAL 025493 ENGINEER BRIAN D. SPEIGHT 5.21.07

REVISIONS

DATE	COMMENTS
03-26-07	TOWN OF CARY REVIEW COMMENTS

CONSTRUCTION DOCUMENT

CARY ALLIANCE CHURCH
4108 TEN TEN ROAD
CARY, NORTH CAROLINA

REVIEWED BY:	JJC
DESIGNED BY:	CPS
DRAWN BY:	CPS
DATE:	2/2007
PROJECT NUMBER:	06-016

STORM SEWER PLAN/PROFILES

C6.05

SHEET 13 OF 27

FEBRUARY 2007