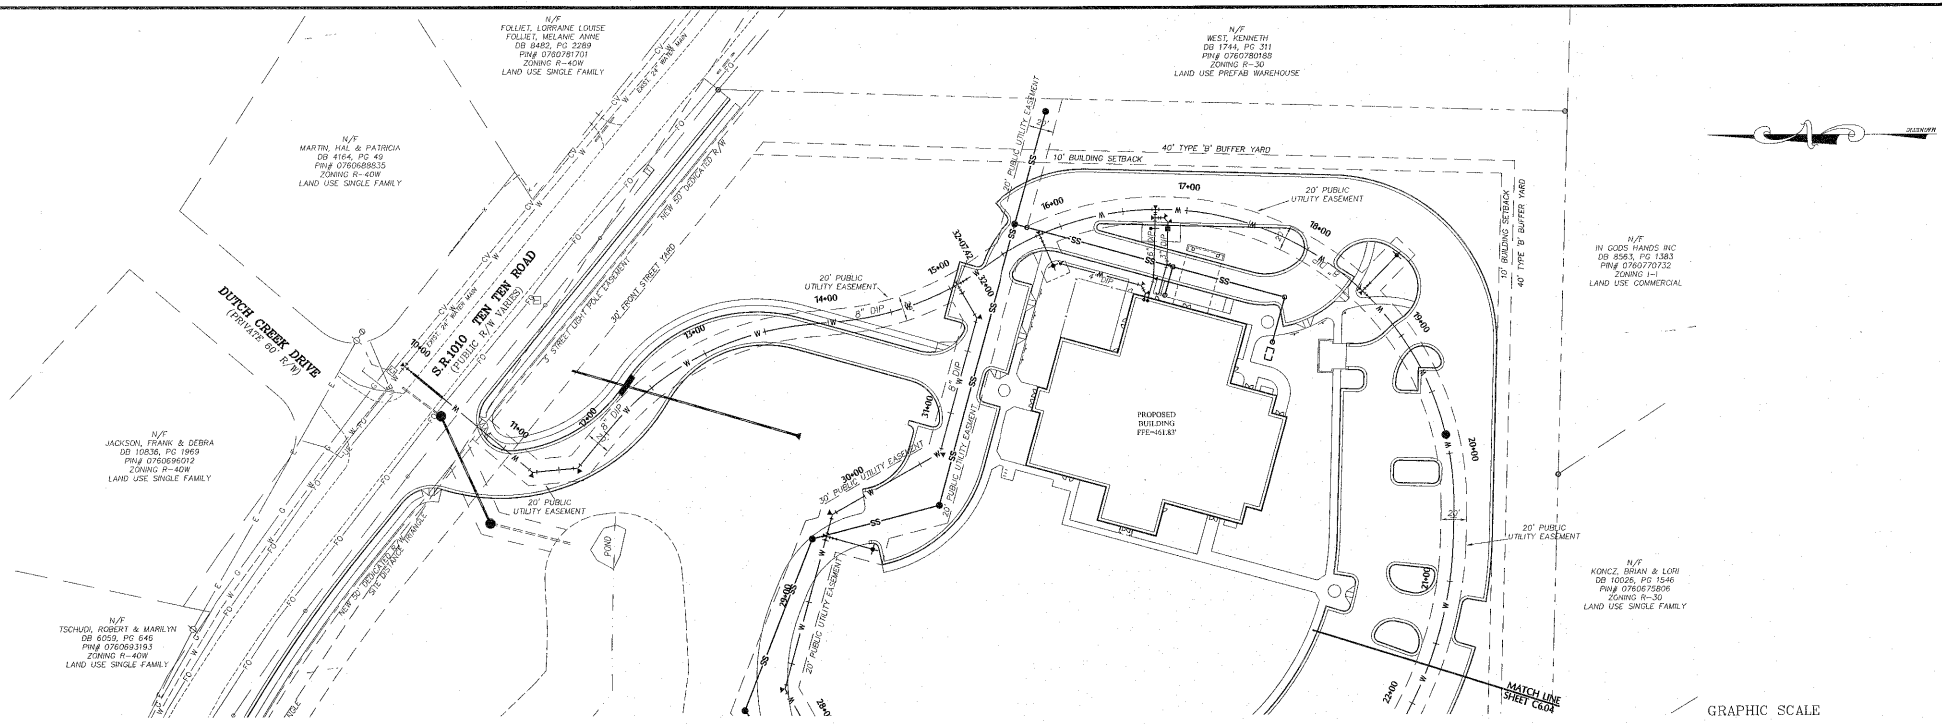

WATER MAIN PLAN/PROFILE
STA 10+00.00 THRU 21+50.00

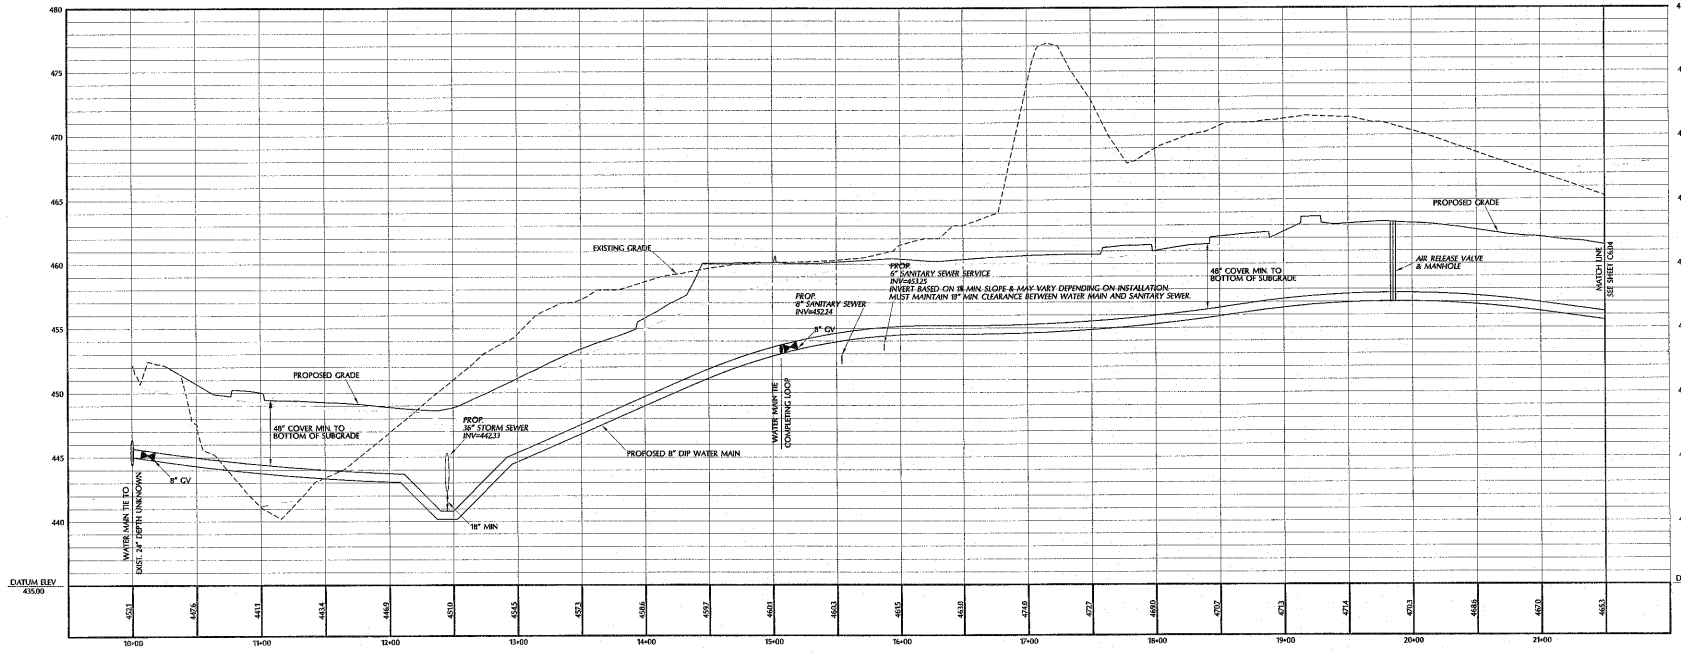

07-SP-015
APPROVED
TOWN OF CARY

Approved by DRC Date 04-23-07
Planning JGB Date 05-18-07
Engineering TS ST Date 5-21-07

cps
Chandler Palmer Speight engineers, p.a.
7621 Purfoy Road, Suite 201
Fuquay-Varina, NC 27526
Tel:919-552-4845

SEALS

NORTH CAROLINA PROFESSIONAL ENGINEER SEAL 025463 BRIAN D. SPEIGHT
5.15.07

REVISIONS

DATE	COMMENTS
03-29-07	TOWN OF CARY REVIEW COMMENTS
05-15-07	TOWN OF CARY REVIEW COMMENTS

CONSTRUCTION DOCUMENT

CARY ALLIANCE CHURCH
4108 TEN TEN ROAD
CARY, NORTH CAROLINA

REVIEWED BY:	JFC
DESIGNED BY:	CPS
DRAWN BY:	CPS
DATE:	2/9/07
PROJECT NUMBER:	05-016

WATER MAIN PLAN/PROFILE (STA 10+00 - 21+50)

C6.03

SHEET 11 OF 27

FEBRUARY 2007