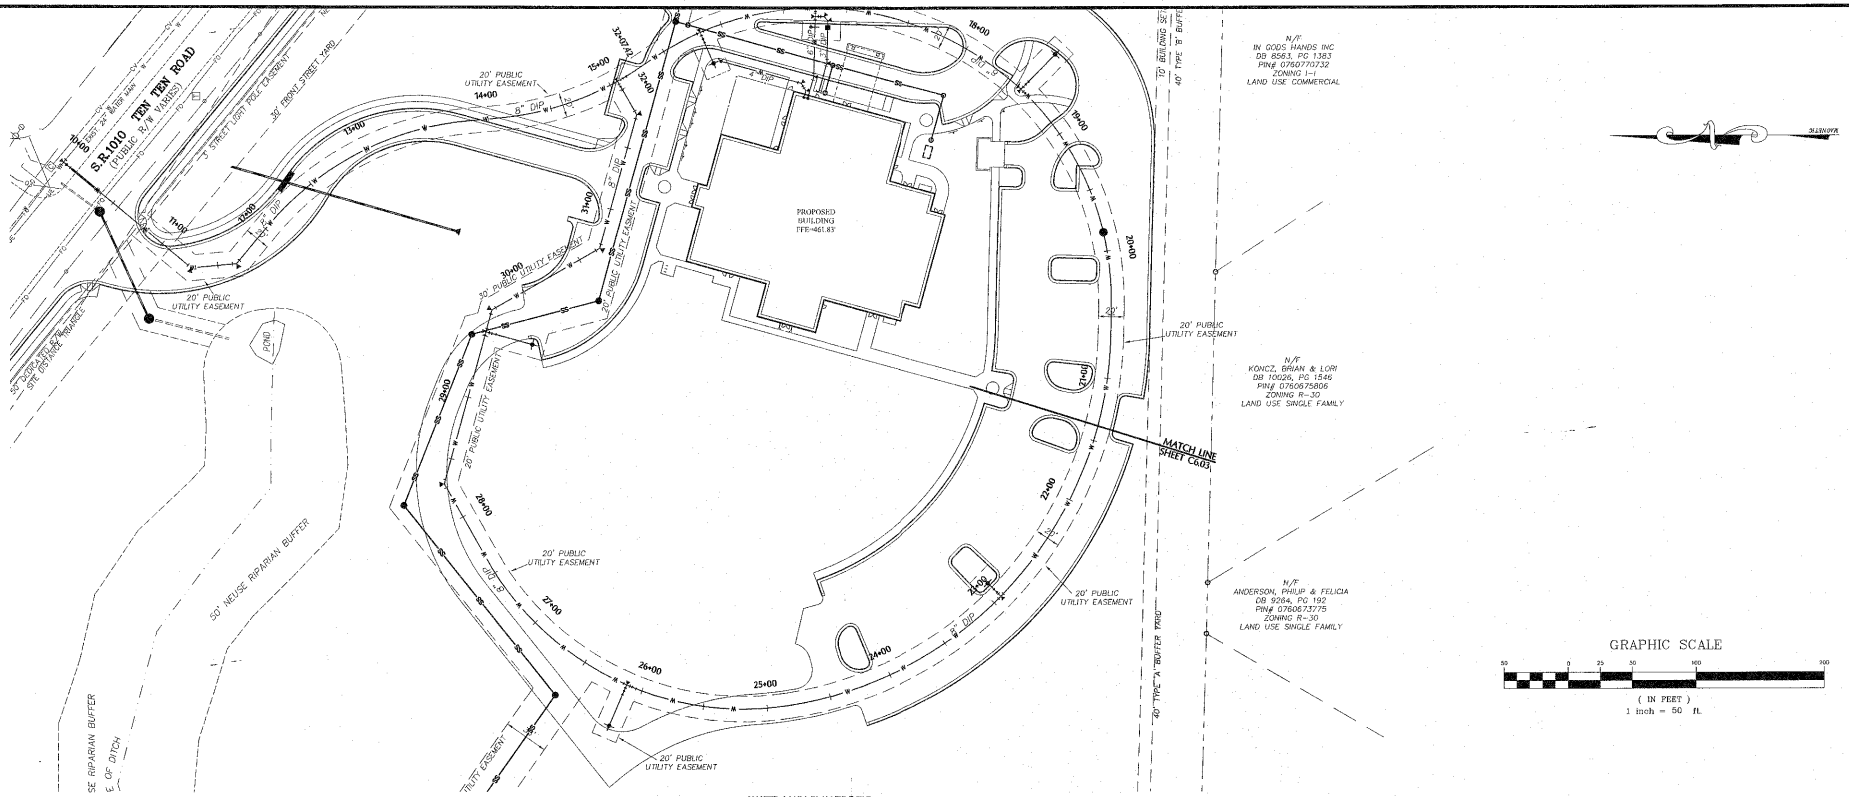

WATER MAIN PLAN/PROFILE
STA 21+50.00 THRU 32+07.42

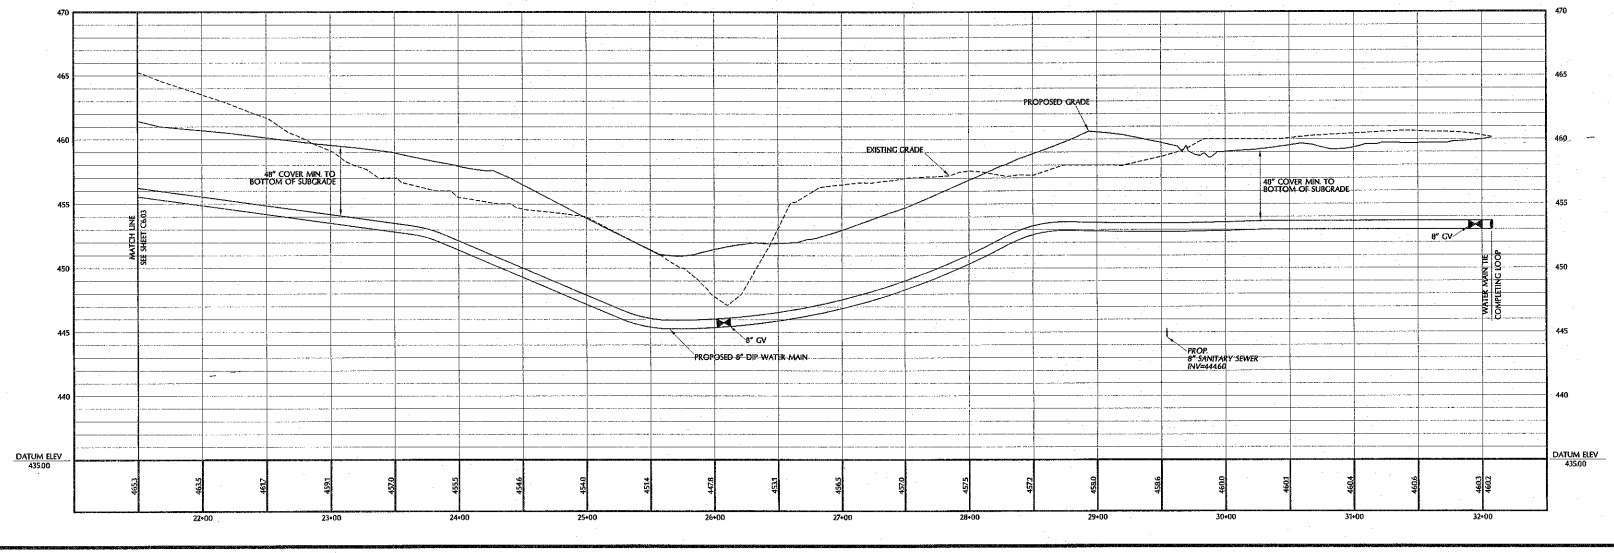

07-SP-015
APPROVED
TOWN OF CARY
Approved by DRC Date 04-23-07
Planning JGB Date 05-16-07
Engineering TC Date 5-21-07

cps Chandler Palmer Speight engineers, p.a.
7621 Parfoy Road, Suite 201
Fuquay-Varina, NC 27526
Tel:919-552-4845

SEALS

NORTH CAROLINA PROFESSIONAL ENGINEER 024510 BRIAN D. SPEIGHT 3.29.07

REVISIONS

DATE	COMMENTS
03-26-07	TOWN OF CARY REVIEW COMMENTS

CONSTRUCTION DOCUMENT

CARY ALLIANCE CHURCH
4108 TEN TEN ROAD
CARY, NORTH CAROLINA

REVIEWED BY:	JFC
DESIGNED BY:	CPS
DRAWN BY:	CPS
DATE:	2/2007
PROJECT NUMBER:	06-016

WATER MAIN PLAN/PROFILE (STA 21+50 - 32+07.42)

C6.04

SHEET 12 OF 27

FEBRUARY 2007