PLANT LIST

PRELIMINARY

Key	Scientific Name	Common Name	Quantity	Caliper	Height	Spread	Root	Remarks
[illegible]								
[illegible]			4	4"	[illegible]		B&B	
[illegible]			5	4"	[illegible]		B&B	
[illegible]			[illegible]		[illegible]		B&B	
[illegible]			33	2"	[illegible]		B&B	
[illegible]			22		[illegible]		B&B	
[illegible]			9		[illegible]		B&B	
[illegible]			65		[illegible]		B&B	
[illegible]			19		[illegible]		B&B	
[illegible]			4	4½"	[illegible]		B&B	
[illegible]			116	3	[illegible]		B&B	
[illegible]			[illegible]		[illegible]		B&B	
[illegible]			339		[illegible]		[illegible]	
[illegible]			[illegible]		[illegible]		B&B	
[illegible]			48		[illegible]		B&B	
[illegible]								
[illegible]			336		[illegible]	[illegible]	[illegible]	
[illegible]			[illegible]		[illegible]	[illegible]	[illegible]	
[illegible]			1		[illegible]	[illegible]	[illegible]	
[illegible]			[illegible]		[illegible]	[illegible]	[illegible]	
[illegible]			149		[illegible]	[illegible]	[illegible]	
[illegible]			443		[illegible]	[illegible]	[illegible]	
[illegible]			95		[illegible]	[illegible]	[illegible]	
[illegible]					[illegible]		[illegible]	
[illegible]			51		[illegible]		[illegible]	
[illegible]			1,351		[illegible]	[illegible]	[illegible]	
[illegible]			[illegible]		[illegible]		[illegible]	
[illegible]			330		[illegible]		[illegible]	
[illegible]			[illegible]		[illegible]		[illegible]	

NOTE: [illegible]

Buffer Revegetation Plant List

KEY	COMMON NAME	SIZE
[illegible]		
[illegible]		
[illegible]		
[illegible]		
[illegible]		
[illegible]		
[illegible]		
[illegible]		
[illegible]		
[illegible]		
[illegible]		
[illegible]		
[illegible]		
[illegible]		
[illegible]		
[illegible]		

GENERAL NOTES

1. All trees have been located with respect to proposed or existing facilities.
2. "BB" as listed under "ROOT" in Plant List indicates balled and burlapped.
3. Verification of total quantities as shown in the Plant List shall be the responsibility of the planting contractor and the total quantities shall be as required on the Planting Plan.
4. All trees, shrubs and plants shall conform to accepted standards established by The American Association of Nurserymen.
5. All saucers shall be soaked with water and mulched immediately following planting.
6. Pruning - Thin branches and foliage (not all end tips) by 1/3, retaining normal plant shape. Never cut evergreen leader.
7. All plants shall bear the same relationship to finished grade as it bore to previous existing grade.
8. All root balls removed from cans shall be scarified prior to backfilling.

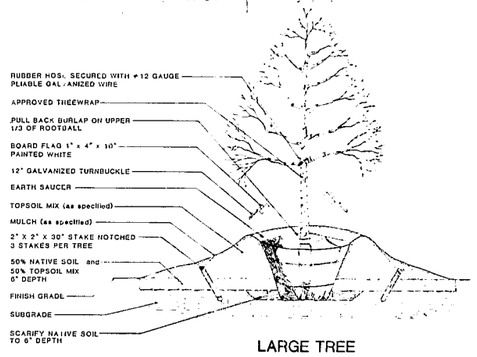

LARGE TREE

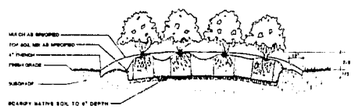

SHRUB BED

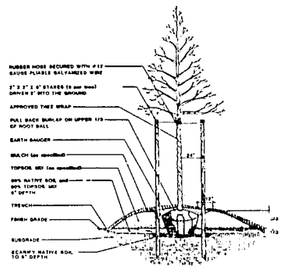

MEDIUM TREE

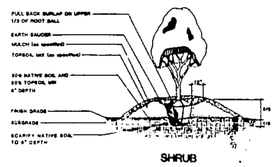

SHRUB

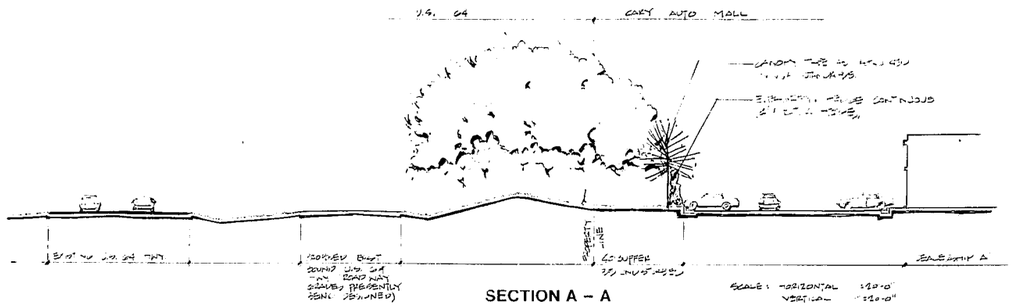

SECTION A – A

SCALE: HORIZONTAL 1"=20'-0"
VERTICAL 1"=20'-0"

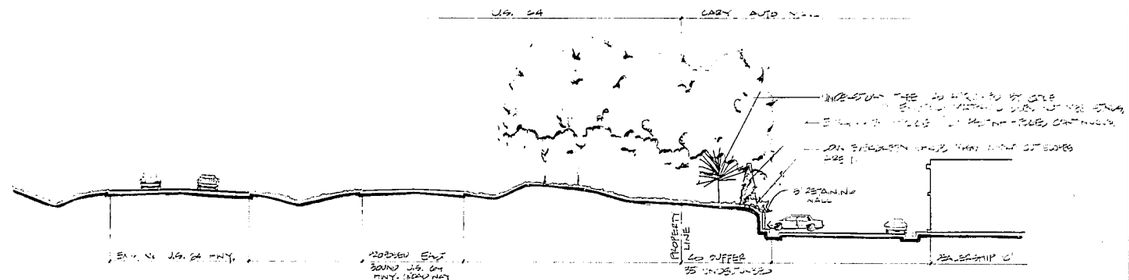

SECTION B – B

SCALE: HORIZONTAL 1"=20'-0"
VERTICAL 1"=20'-0"

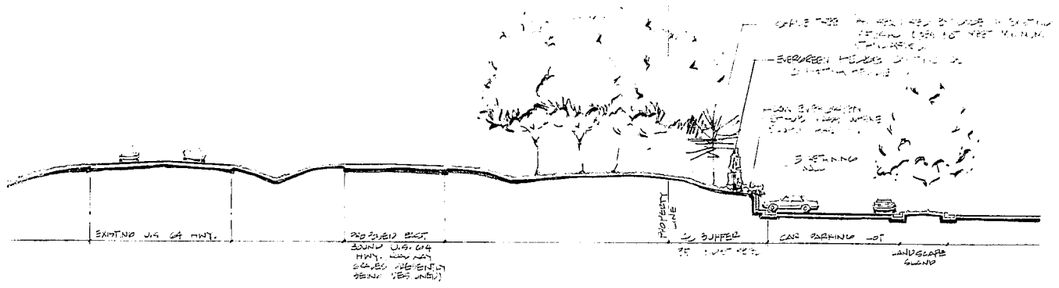

SECTION C – C

SCALE: HORIZONTAL 1"=20'-0"
VERTICAL 1"=20'-0"

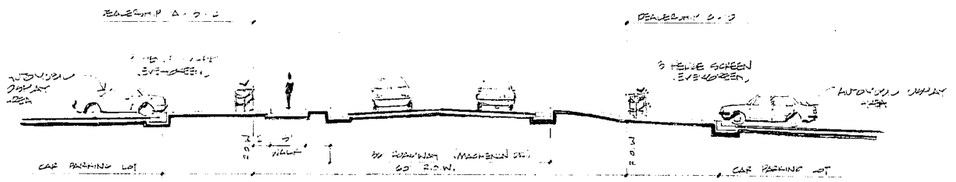

SECTION D – D

SCALE: HORIZONTAL 1"=10'-0"
VERTICAL 1"=10'-0"

Jerry Turner and Associates, Inc.
landscape architecture • planning • environmental design
905 jones franklin road • raleigh, n.c. 27606 • 919-851-7150

Withers & Ravenel, P.A. Franceschi Architects, P.A.
CARY, NORTH CAROLINA (919) 469-3340 CHARLOTTE, NORTH CAROLINA (704) 333-6166

CARY AUTO MALL

CARY, NORTH CAROLINA

job no. 1895.0 | date 2-21-91 | scale AS SHOWN | SHEET NO. 8 OF 15
file no. 47 | revisions 3-7-91, 3-15-91