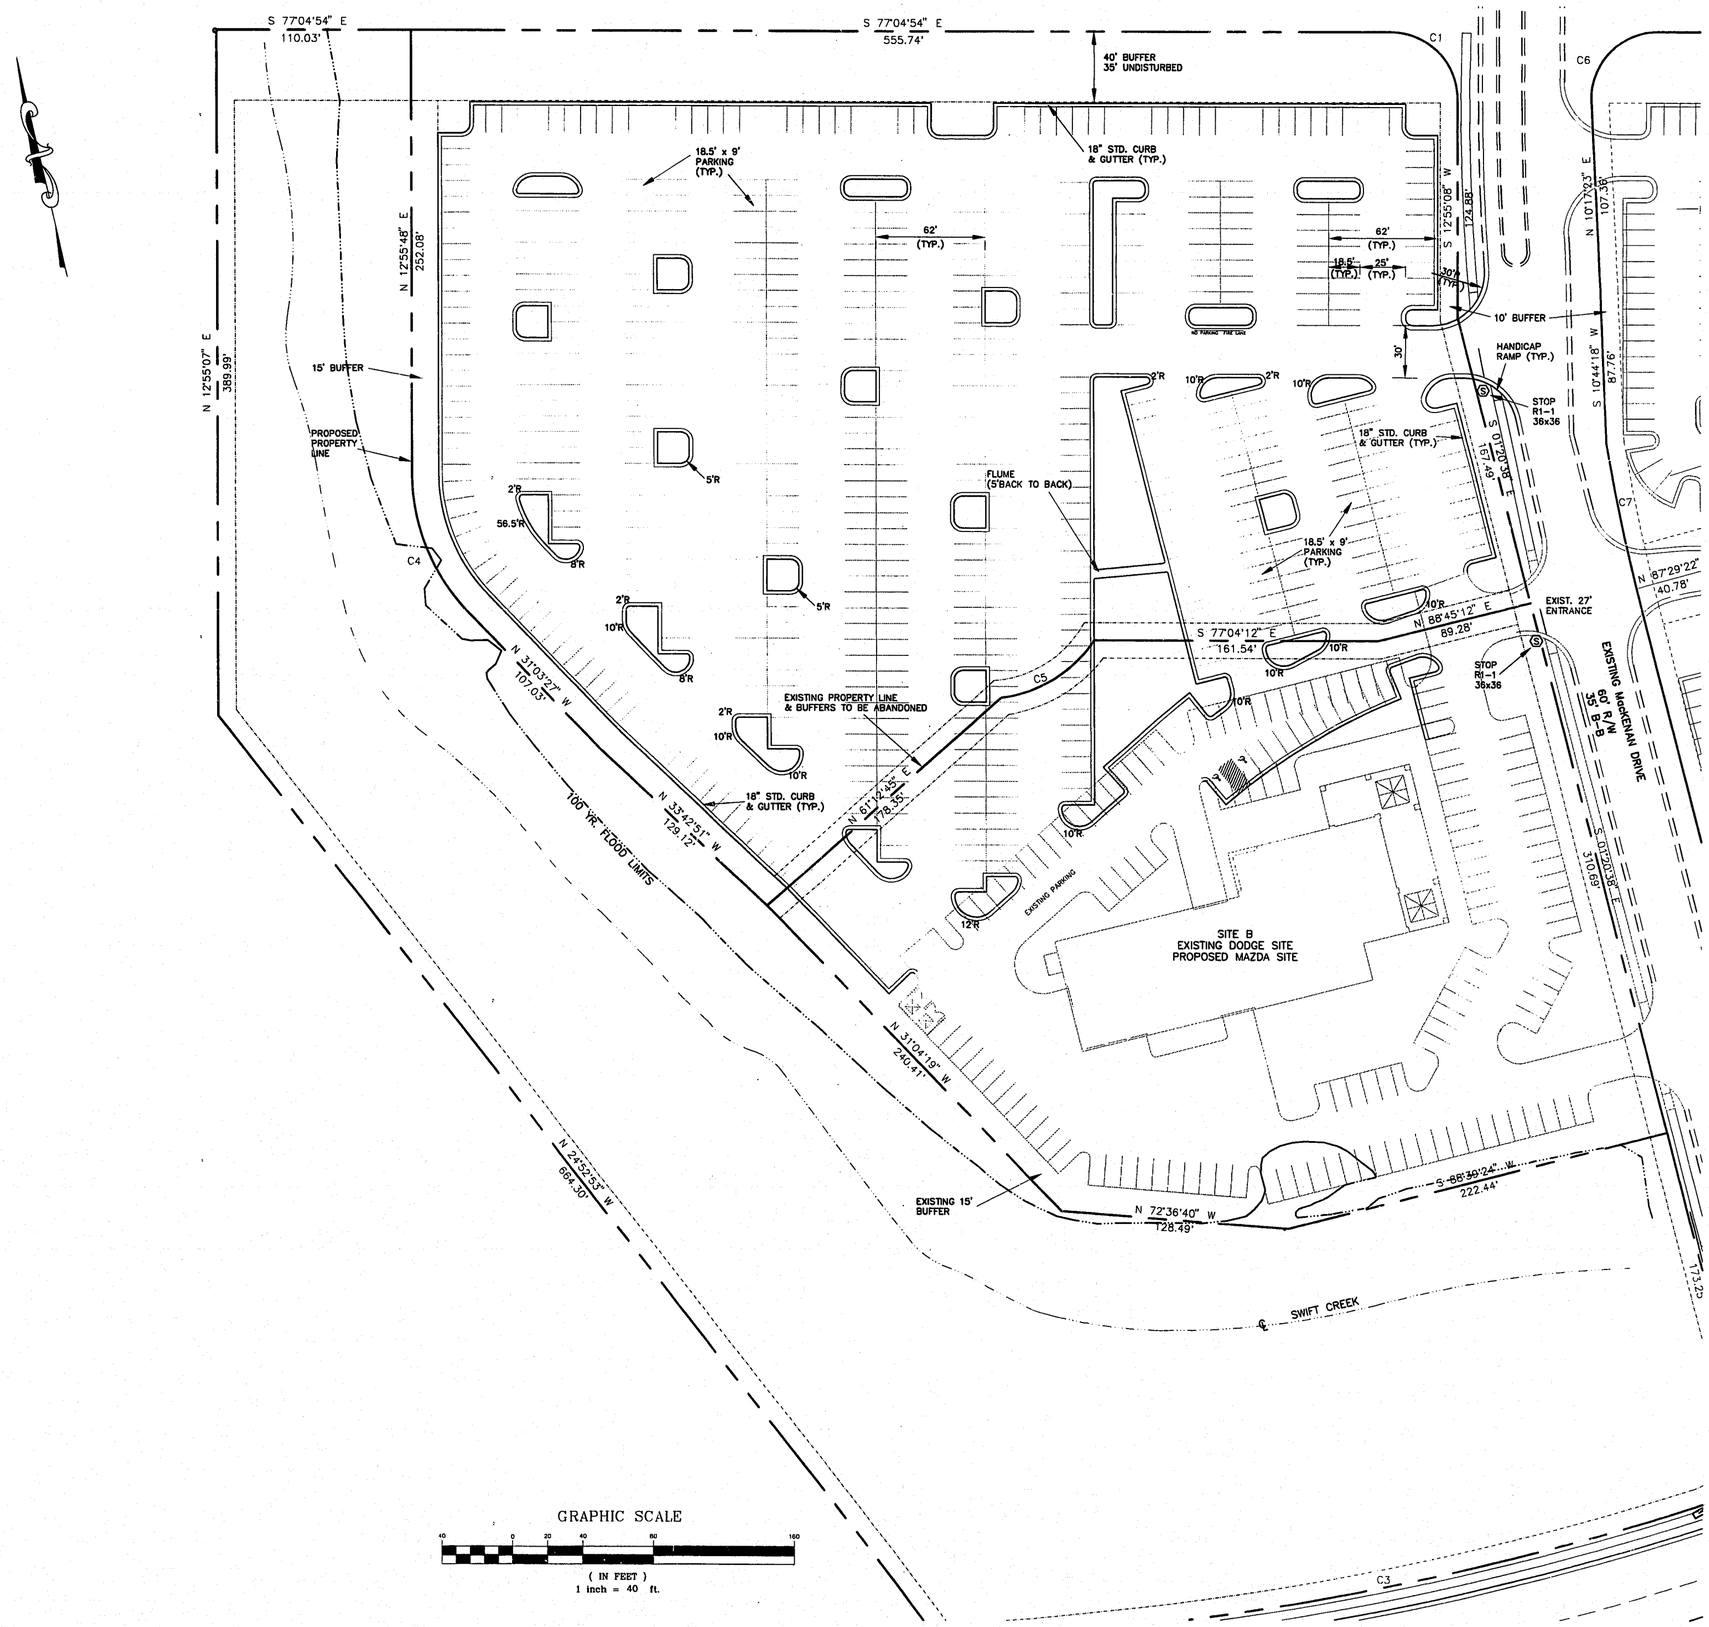

CONSULTING ENGINEERS, P.A.

WITHERS & RAVENEL
Engineering & Surveying, Inc.
1149 Executive Circle
Cary, N.C. 27511
PHONE : 919-469-3340
FAX : 919-467-6008

SEALS

NORTH CAROLINA PROFESSIONAL ENGINEER 13039 LOFTEE GLENN SMITH 9/28/95

DRAWING TITLE

DETAILED SITE PLAN

PROJECT TITLE 94081

CARY AUTO MALL– TRACT A & B

REVISIONS

NUMBER	DESCIPTION	DATE
1	TOC 1ST REVIEW	8/22/95

DRAWN BY DOU
CHECKED BY
DATE ISSUED 8/29/94
SCALE 1"=40'

SHEET NO. 2
OF

\P\94081A\SHT2 Tue Aug 22 12:28:11 1995 WITHERS & RAVENEL ENGINEERING & SURVEYING, INC.