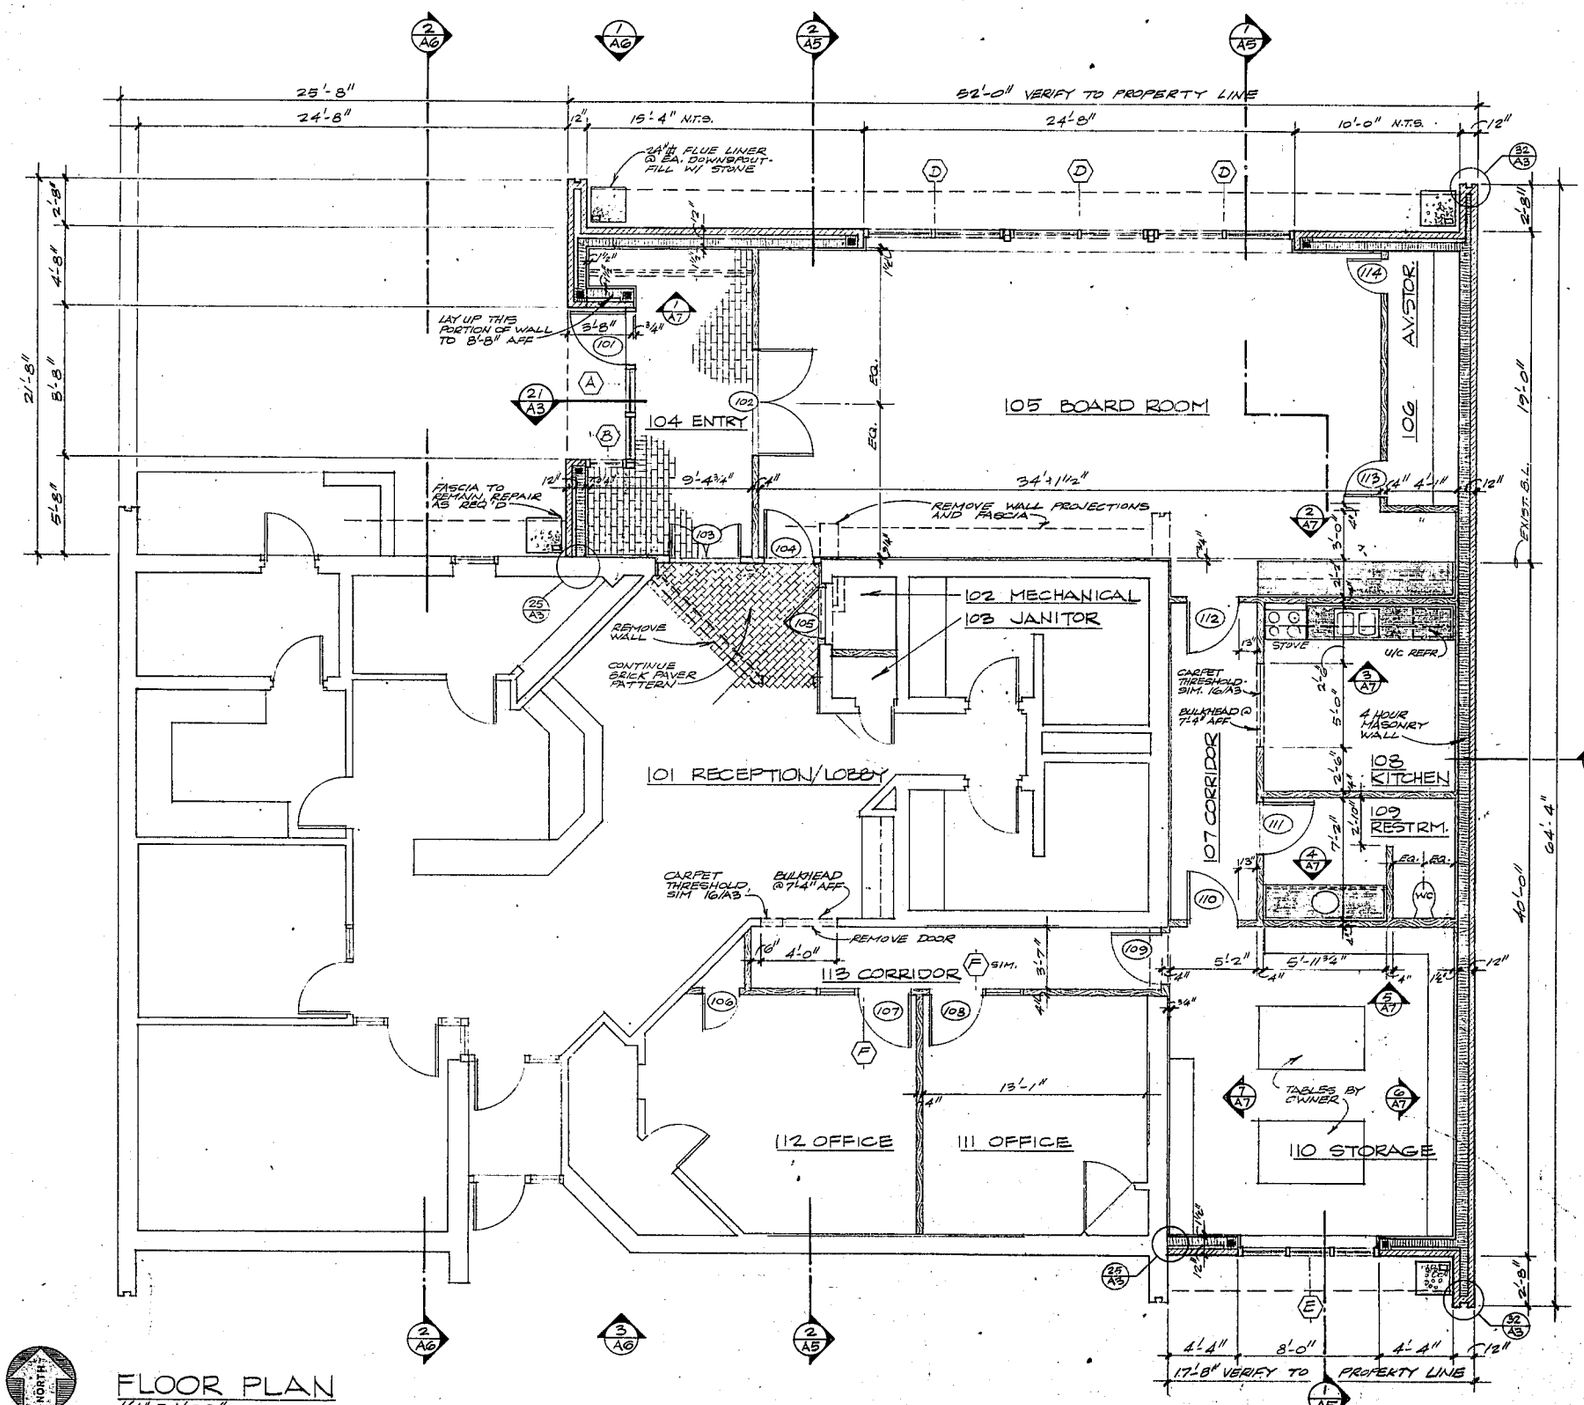

FLOOR PLAN
1/4" = 1'-0"

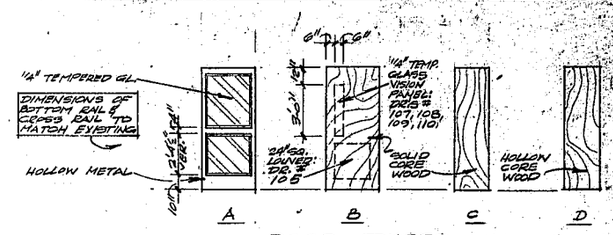

DOOR TYPES
NO SCALE

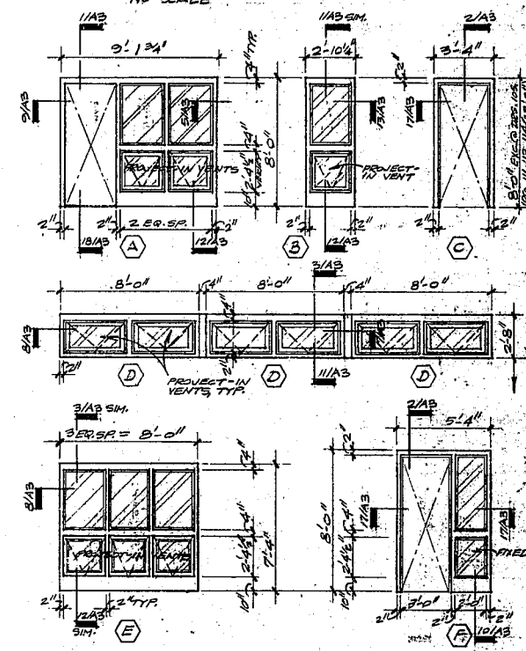

HOLLOW METAL FRAMES
NO SCALE

DOOR SCHEDULE

DOOR			FRAME				REMARKS
MK.	SIZE	TYPE	TYPE	HEAD	JAMB	SILL	
101	3'-0" x 7'-10" x 1 3/4"	A	A	1/A3	9/A3	18/A3	GLAZED H.M.
102	PR. 3'-0" x 7'-10" x 1 3/4"	B	C	2/A3	14/A3	16/A3	
103	PR. 2'-0" x 7'-10" x 1 3/4"	C	C	2/A3 SIM.	14/A3	16/A3	
104	3'-0" x 7'-10" x 1 3/4"	B	C	2/A3 SIM.	14/A3	18/A3	
105	3'-0" x 7'-0" x 1 3/4"	B	C	2/A3	14/A3	16/A3 SIM.	LOUVERED
106	2'-0" x 7'-0" x 1 3/4"	D	C	2/A3	14/A3		
107	3'-0" x 7'-10" x 1 3/4"	B	F	2/A3	14/A3		VISION PANEL
108	3'-0" x 7'-10" x 1 3/4"	B	F	2/A3	14/A3		VISION PANEL
109	3'-0" x 7'-10" x 1 3/4"	B	C	6/A3	10/A3		VISION PANEL
110	3'-0" x 7'-10" x 1 3/4"	B	C	2/A3	14/A3		VISION PANEL
111	3'-0" x 7'-0" x 1 3/4"	B	C	2/A3	14/A3	16/A3 SIM.	
112	3'-0" x 7'-10" x 1 3/4"	B	C	2/A3	14/A3	16/A3 SIM.	
113	2'-0" x 7'-0" x 1 3/4"	D	C	2/A3	14/A3	16/A3 SIM.	
114	2'-0" x 7'-0" x 1 3/4"	D	C	2/A3	14/A3	16/A3 SIM.	

SEARS • HACKNEY • SMITH
KEENER & WILLIAMS • INC.
Architecture — Planning
321 E. CHAPEL HILL ST. DURHAM, N.C. 27702
1142 EXECUTIVE CIRCLE CARY, N.C. 27511
P.O. BOX 1067

ADDITION TO
CARY CHAMBER OF COMMERCE
WEST CHATHAM STREET
CARY, NORTH CAROLINA

COMMISSION:
DRAWN BY:
CHECKED BY:
DATE:
REVISIONS:

SHEET NO. A2
OF SHEETS

COPYRIGHT - SEARS HACKNEY & SMITH, INC. - THESE DRAWINGS AND SPECIFICATIONS AS INSTRUMENTS OF SERVICE ARE THE PROPERTY OF THE ARCHITECT WHETHER THE WORK FOR WHICH THEY ARE MADE BE EXECUTED OR NOT AND ARE NOT TO BE USED ON OTHER WORK EXCEPT BY AGREEMENT WITH THE ARCHITECT.

TECHNICHROME PHOTO - DIETZGEN