PLOT PLAN

SCALE: 1" = 10'-0"

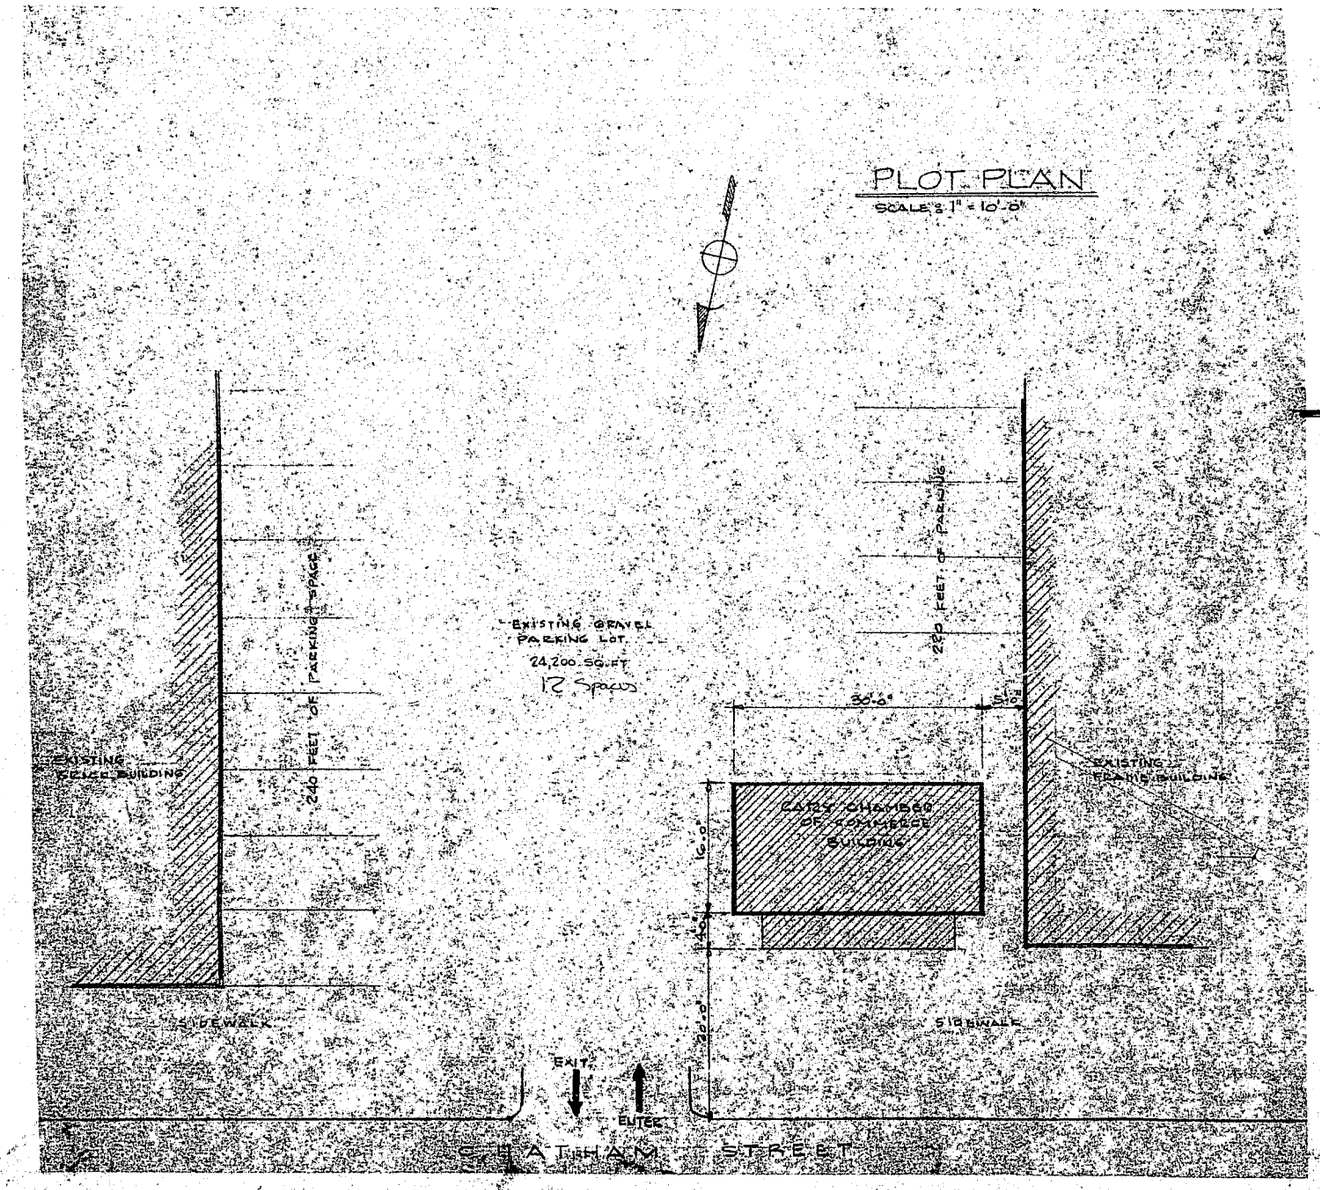

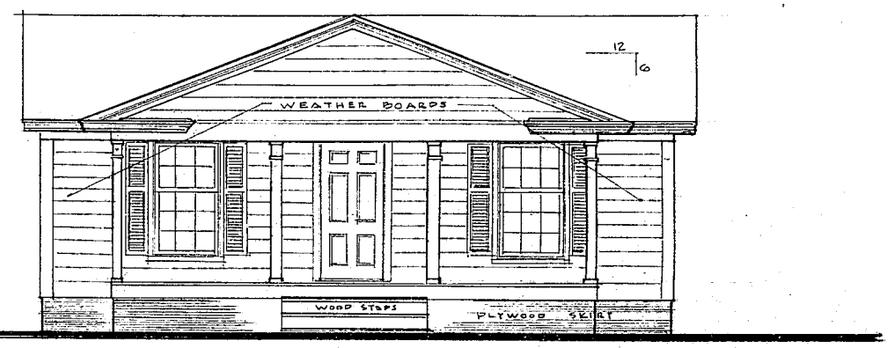

PROPOSED FRONT

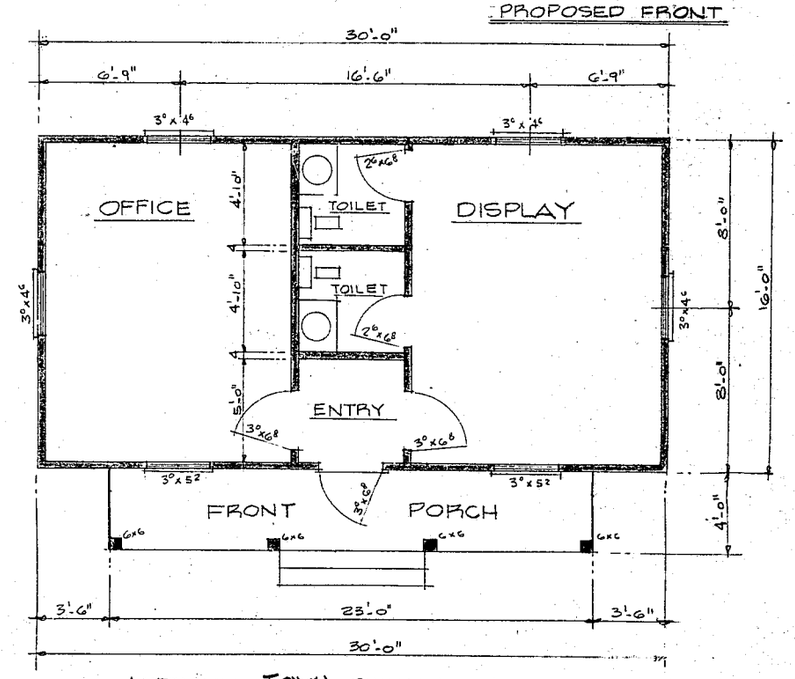

APPROVED TOWN COUNCIL
SEPT - 27 - 73
CME

FLOOR PLAN

SCALE: 1/4" = 1'-0"

DRAWINGS: THESE PLANS HAVE BEEN CHECKED AND RECHECKED FOR ERRORS. THE GENERAL CONTRACTOR AND SUB-CONTRACTOR SHALL CHECK PLAN AGAIN BEFORE STARTING WORK. THE OWNER SHALL BE NOTIFIED IN CASE OF ERROR ON DRAWINGS. THE DRAWER OF THESE PLANS SHALL NOT FOR ANY REASON BE HELD RESPONSIBLE FOR ERRORS THAT MIGHT COME UP AFTER WORK HAS STARTED.

DATE: JULY 1973
CHECKED BY:
DRAWN BY: J. MILLER
YEAR NUMBER:

PROPOSED TEMPORARY OFFICE BUILDING FOR,
CARY CHAMBER of COMMERCE
CARY, N.C.

JERRY MILLER ASSOCIATES
RALEIGH NORTH CAROLINA

SHEET 1 OF 1

OCE-ELLIOTT, INC., PEN, PA. REORDER 17858