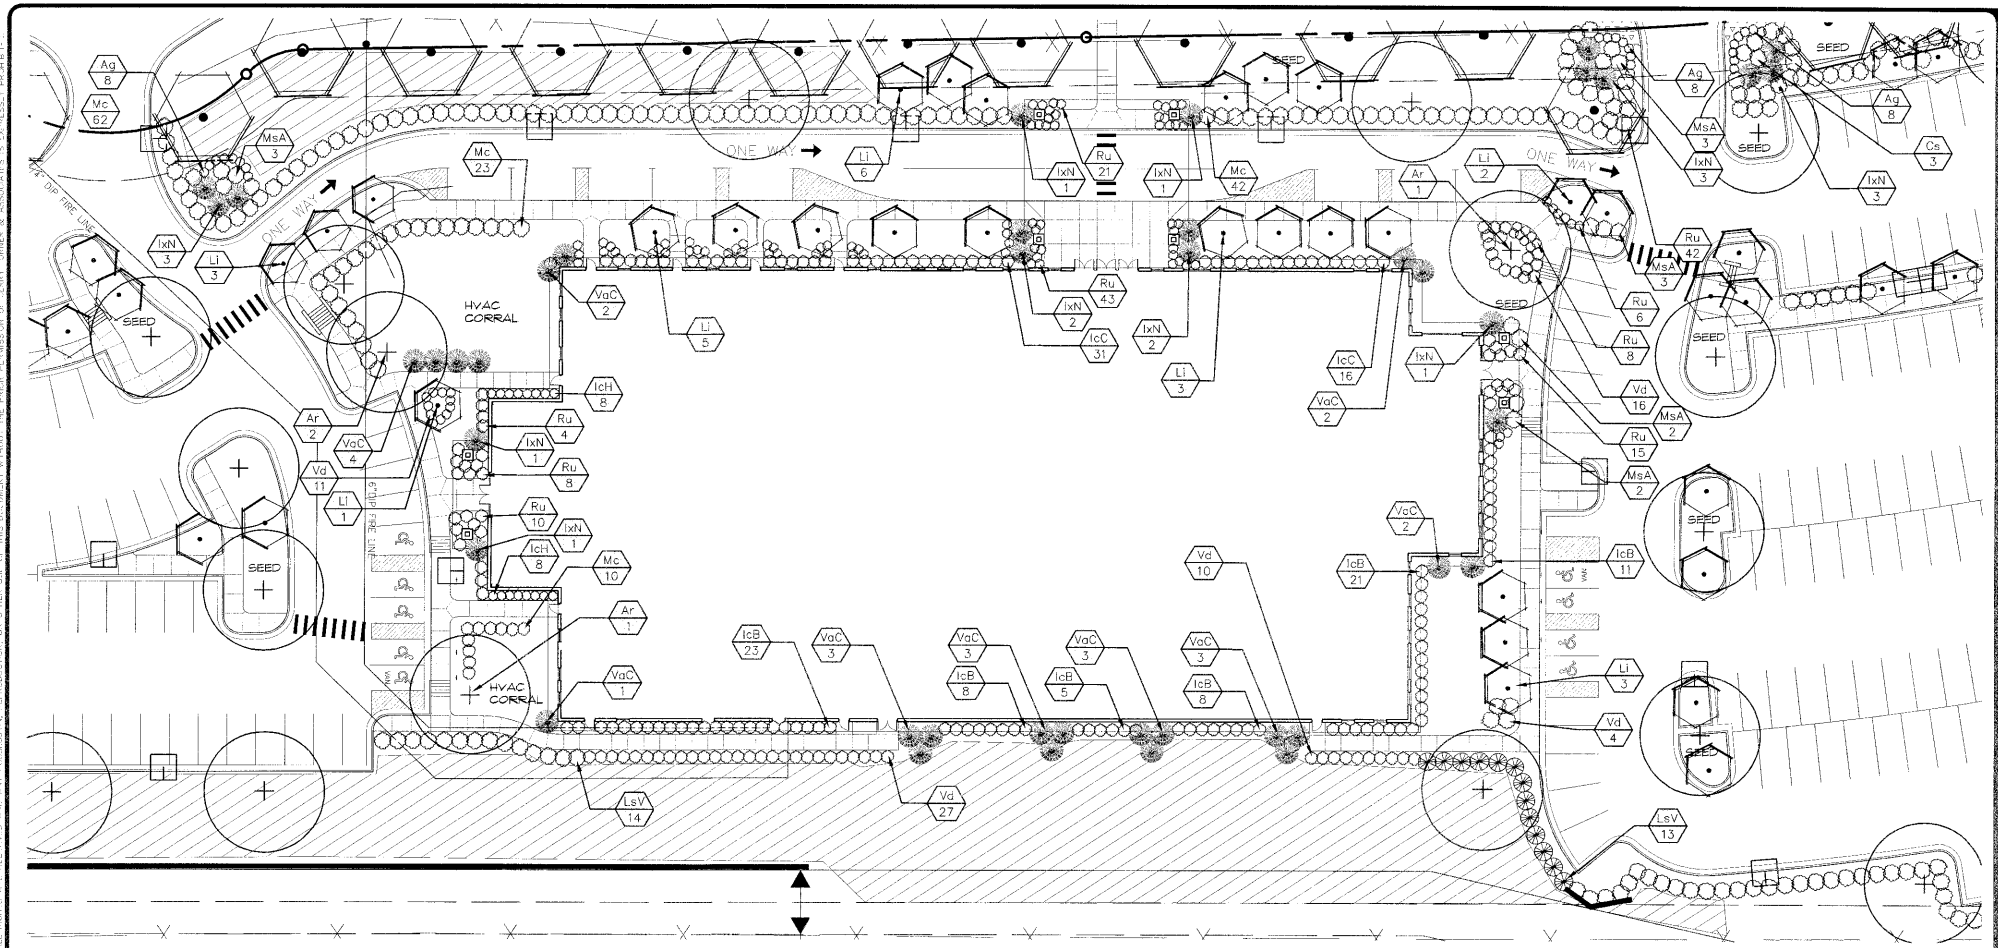

03-SP-101-A

APPROVED
TOWN OF CARY

Approved by _____ Date 5-22-06
Planning _____ Date 8-21-06
Engineering _____ Date 8-31-06

20' 10' 0 20' 40'

JERRY TURNER & ASSOCIATES, INC.

Landscape Architecture
Land Planning
Environmental Design

905 Jones Franklin Road
Raleigh, North Carolina 27606
(919) 851-7150 fax (919) 851-7547

277 S.E. 5th Avenue
Delray Beach, Florida 33483
(561) 276-0453 fax (561) 272-7593

PROJECT

CARY CHURCH OF GOD

CARY, NC

REVISIONS

07/21/03
09/02/03
01/13/06
02/10/06
03/24/06
08/25/06

DRAWN RT | CHECKED CB
SCALE 1"=20' | DATE 09/16/02

TITLE

BUILDING PLANTING PLAN

FILE NO. | JOB NO. 3054
SEAL | SHEET NO. L-4

NORTH CAROLINA LANDSCAPE ARCHITECT JERRY TURNER & ASSOC. C-12

© COPYRIGHT JERRY TURNER & ASSOCIATES, INC. THIS DOCUMENT IS AN UNPUBLISHED WORK OF JERRY TURNER & ASSOCIATES ALL RIGHTS ARE RESERVED AND ANY INVASION OF THIS COPYRIGHT BY REPRODUCTION OR OTHER USE OF THIS DOCUMENT WITHOUT THE PRIOR PERMISSION OF JERRY TURNER & ASSOCIATES IS STRICTLY PROHIBITED

I:\Projects\Church of God\06-23-06 Site Plan Submittal\Landscaping\8.25.06\8-25-06 9:41:04 AM, RT Trimble