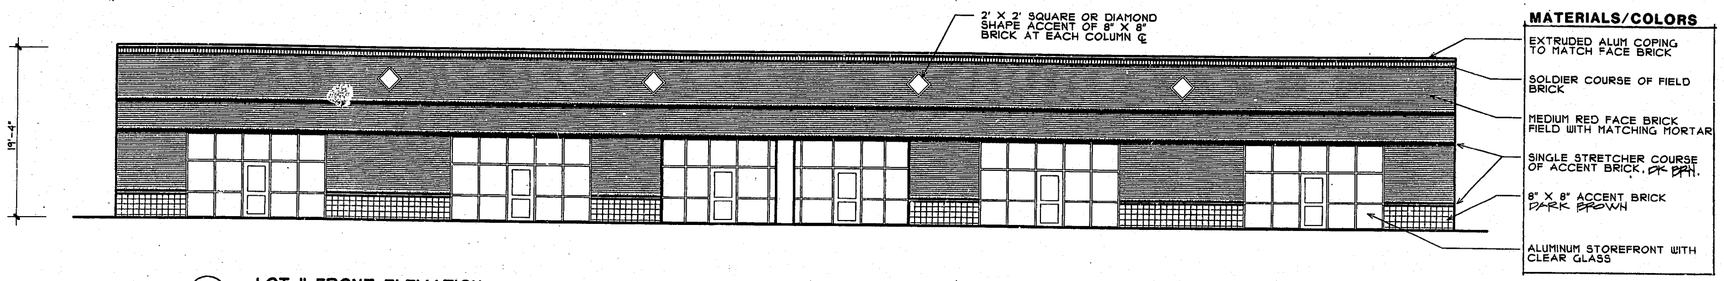

1 / A-2 **LOT II FRONT ELEVATION**
1/8" = 1'-0"

MATERIALS AND COLORS ARE THE SAME ON ALL ELEVATIONS

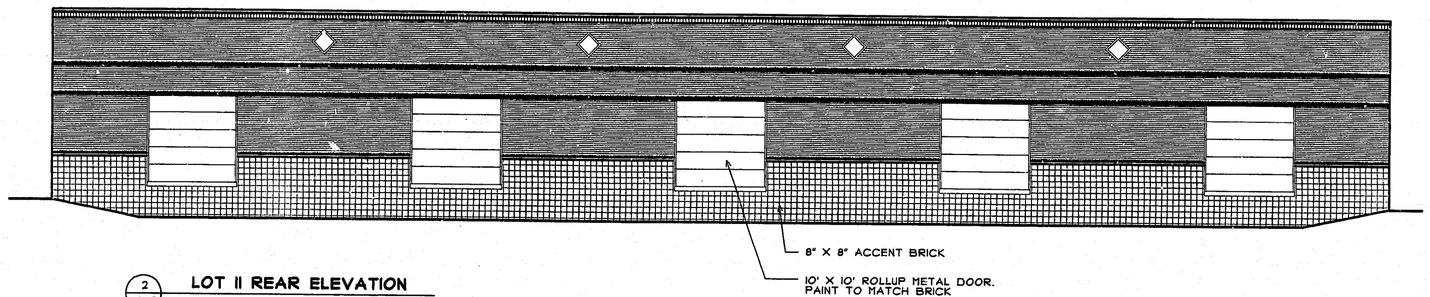

2 / A-2 **LOT II REAR ELEVATION**
1/8" = 1'-0"

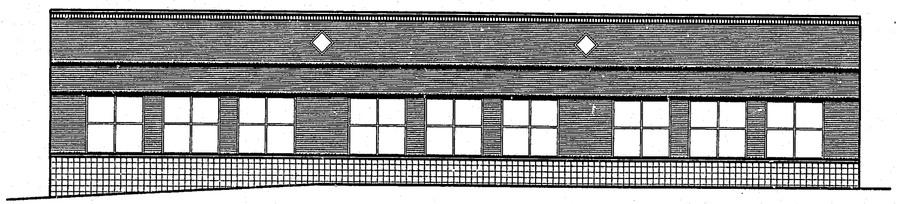

3 / A-2 **LOT II LEFT SIDE ELEVATION**
1/8" = 1'-0"

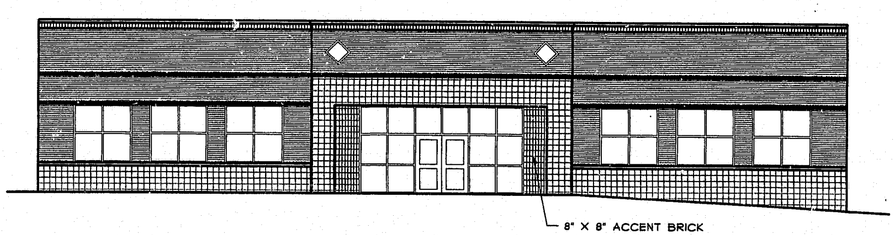

4 / A-2 **LOT II RIGHT SIDE ELEVATION**
1/8" = 1'-0"

APPROVED
TM 9-29-98
JFP 9/29/98

WILLIAM ROBERT WAKEHAM
ARCHITECT
5106 BUR OAK CIRCLE
RALEIGH, NORTH CAROLINA 27612
TELEPHONE 919 787 3595

DRAWING RELEASE & REVISION

DATE	DESCRIPTION	REV.
06/19/98		
07.24.98	REVISED	

CARY CORPORATE CENTER

CARY, NORTH CAROLINA

DRAWING NUMBER

A-2

JOB NUMBER

JOB# 9847 06/19/1998
FILE# A 847 E1B