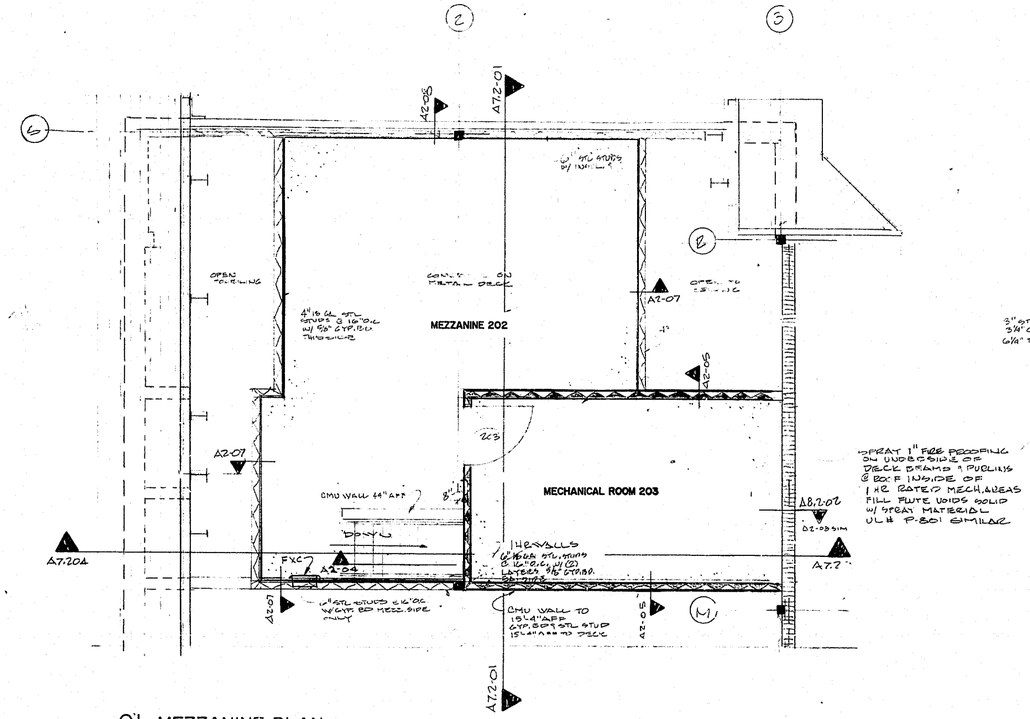

01 MEZZANINE PLAN (202 SHOWN 204 SIMILAR)

SCALE: 1/4" = 1'-0"

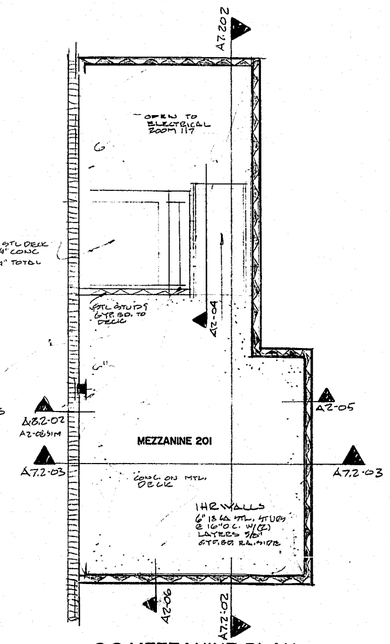

02 MEZZANINE PLAN

SCALE: 1/4" = 1'-0"

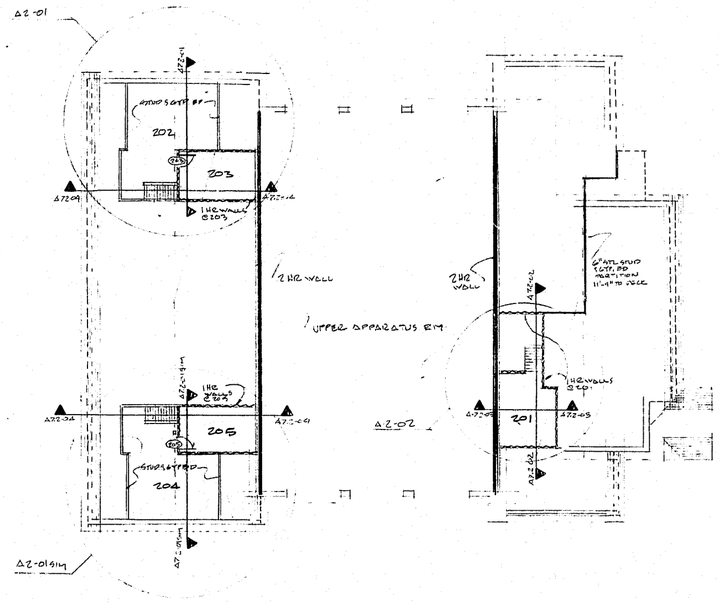

03 MEZZANINE LEVEL PLAN

SCALE: 1/16" = 1'-0"

NOTE: STENCIL 1 HR OR 2 HR RATED WALL ON BACKS OF RATED WALLS ABOVE CEILINGS @ 6'-0" O.C.

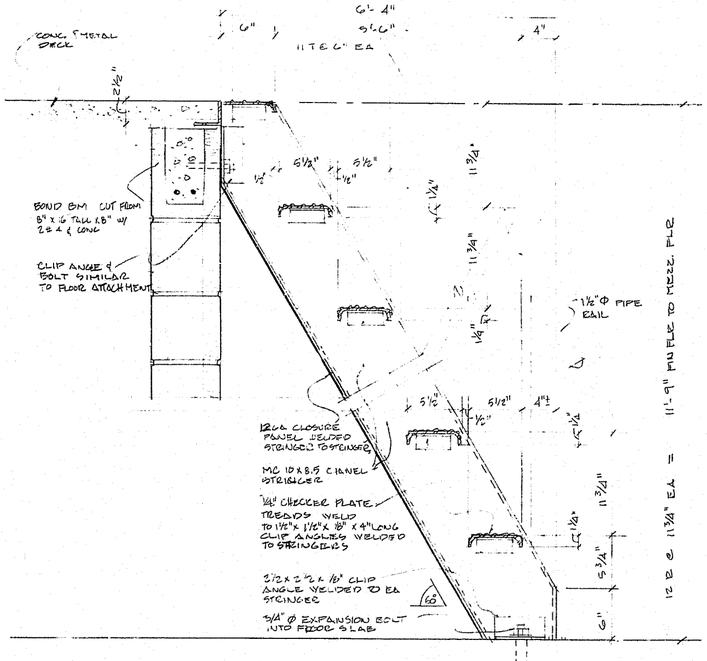

04 SHIP'S LADDER STAIR SECTION

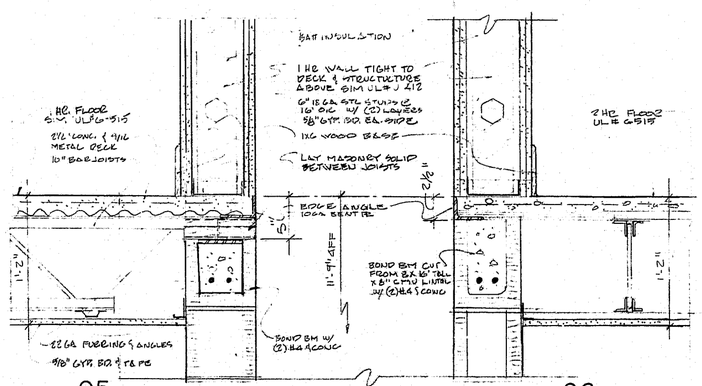

05 06

MECHANICAL ROOM WALL DETAILS

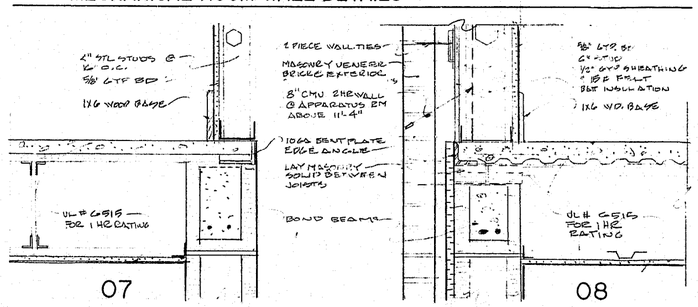

07 08

MEZZANINE WALL DETAILS

Skinner, Lamm, Hood & Highsmith PA, Architects
304 N. Goldsboro Street P.O. Box 669 Wilson, NC 27894 919/291-4127

CARY FIRE STATION NO. 1

HARRISON AVENUE
CARY, NORTH CAROLINA

COMM NO	A-572
DATE	MAR 91
DRAWN	JCH

SHEET NO

A-2

2 of 18