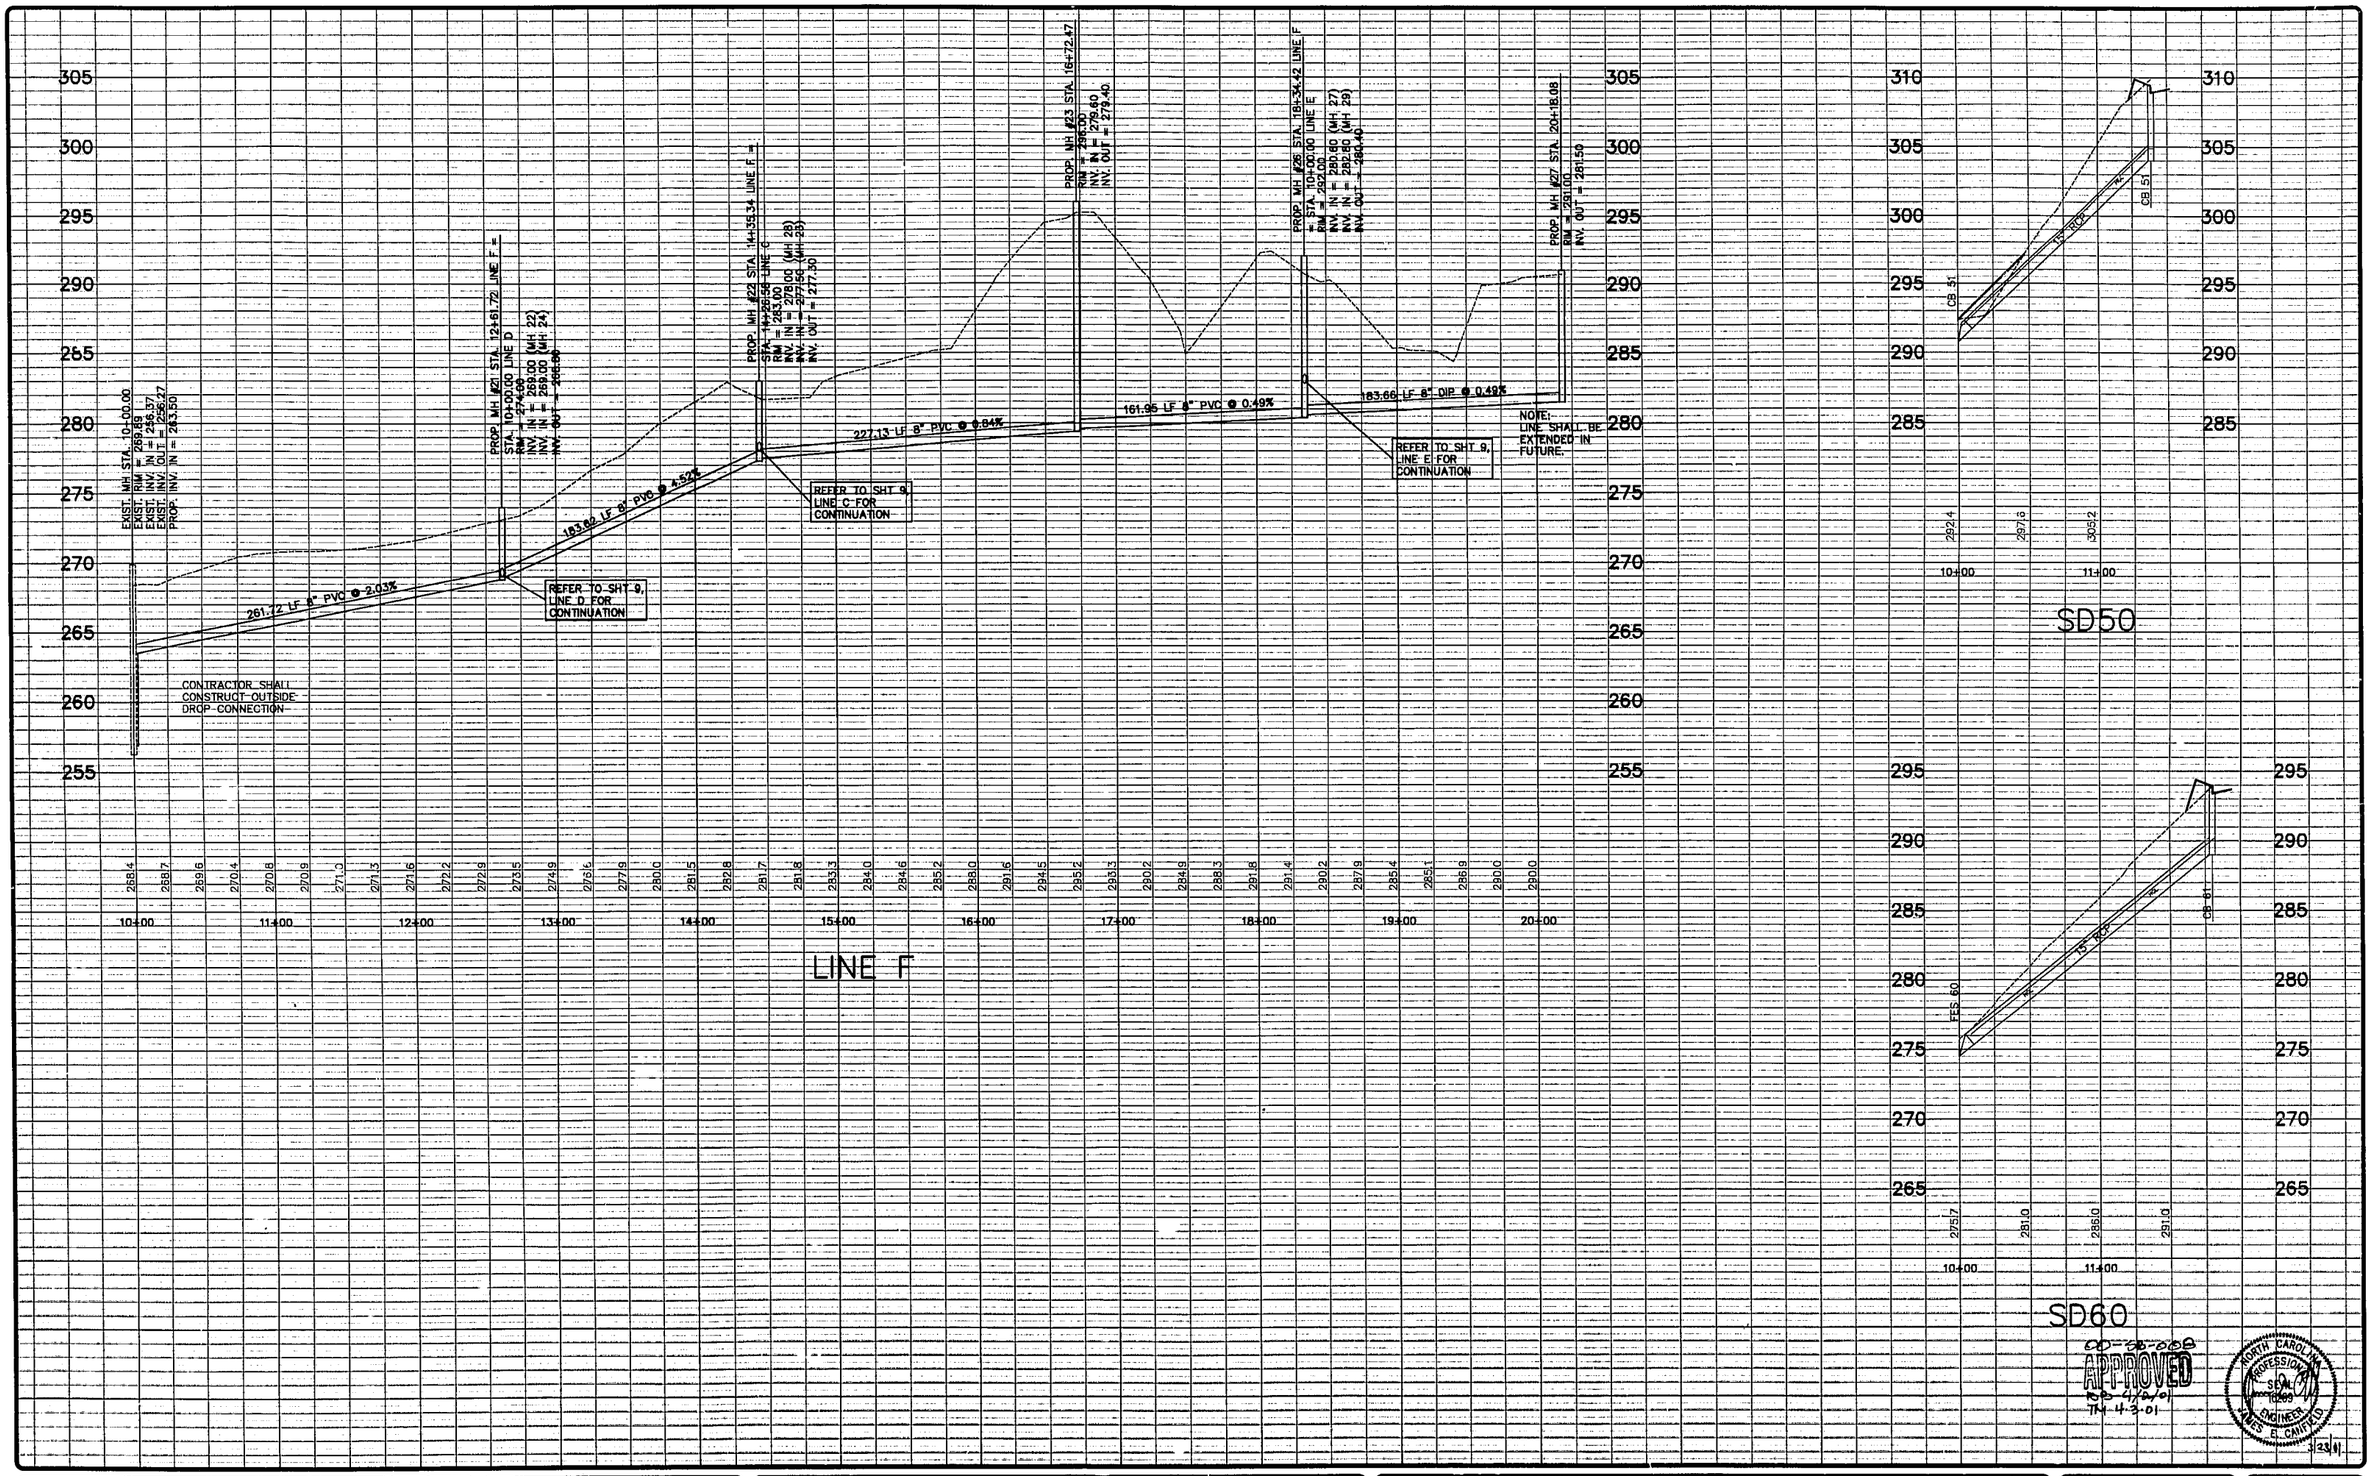

WITHERS & RAVENEL Engineering & Surveying, Inc.
111 MacKenan Drive · Cary, N.C. 27511
919-469-3340 FAX 919-469-6008

Revisions			
No.	Description	Date	By
A	TOC 1st REVIEW COMMENTS	12/1/00	GAS
B	TOC 2nd REVIEW COMMENTS	1/12/01	GAS
C	TOC FINAL APPROVAL	3/22/01	GAS

CARY PARK P.U.D.
PARCELS SF-7 AND SF-8b

SANITARY SEWER & STORM PROFILES

Designer W&R	Scale 1"=5' Vert. 1"=50'Horz.
Drawn By GAS	Date 10/27/00
Checked By JEC	Job No. 00268

Sheet No. 10 of .

K:\00268\ENGR\CAD\SHEETS\dwg Fri Mar 23 08:56:00 2001 WITHERS & RAVENEL ENGINEERING & SURVEYING