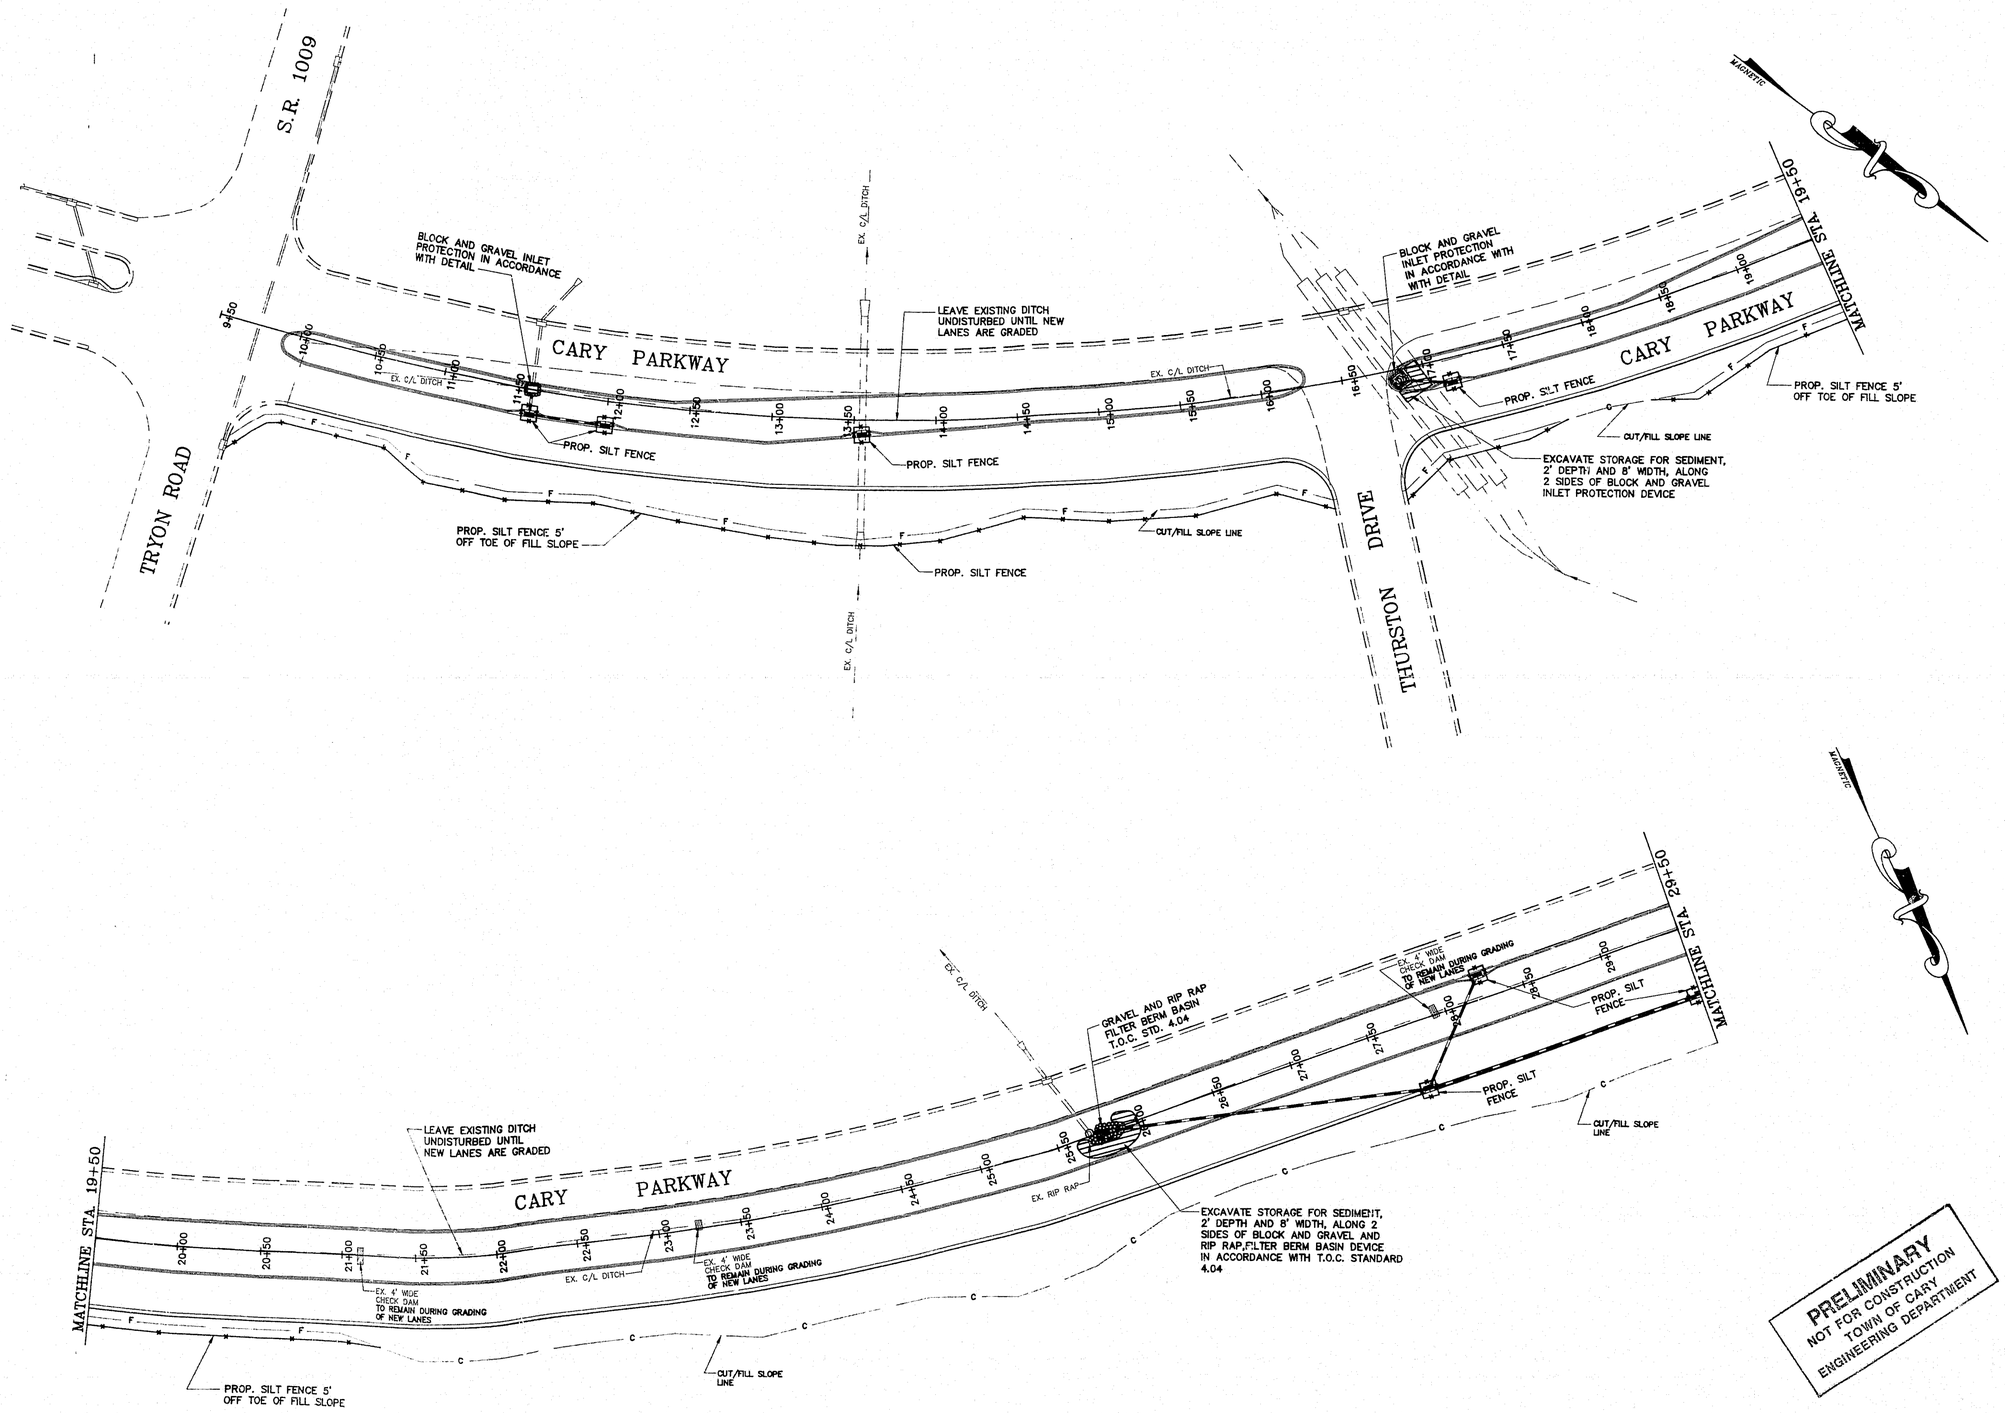

SEE NEXT SHEET FOR EROSION CONTROL NOTES

PRELIMINARY
NOT FOR CONSTRUCTION
TOWN OF CARY
ENGINEERING DEPARTMENT

ENGINEERING DEPARTMENT
CARY, N.C.

SEAL

PROJECT # 91-009
CARY PARKWAY LANE ADDITIONS
FROM
TRYON ROAD TO U.S. 1 & 64
EROSION CONTROL PLAN

DATE
JULY, 1991

SCALE
1"=40'

SHEET 13
OF 26

DRAWN BY
G.V.P.

REVISIONS