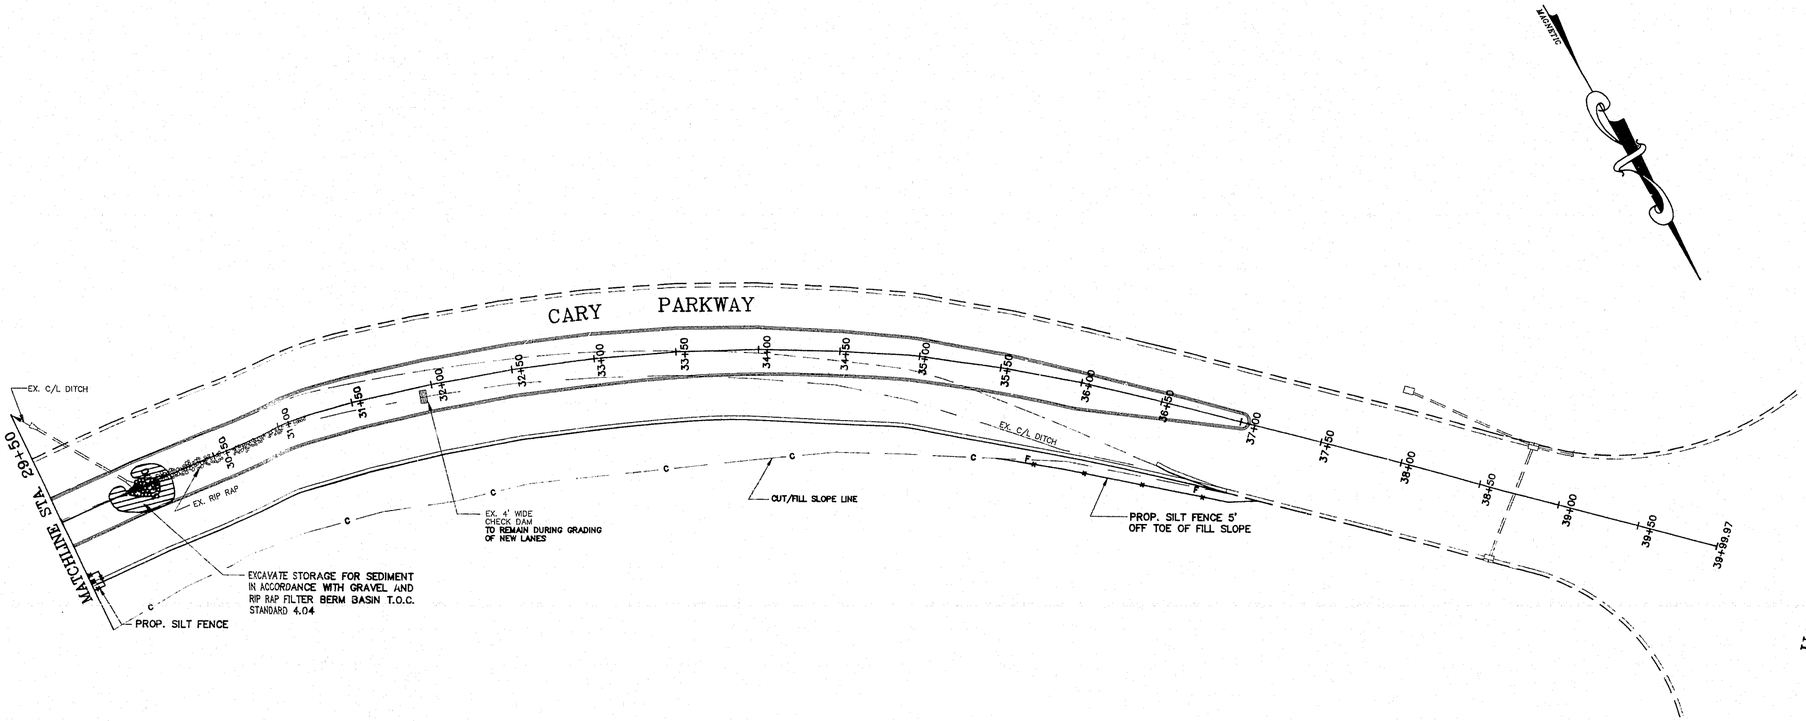

EROSION CONTROL NOTES

CONTRACTOR SHALL INSTALL WASHED STONE CONSTRUCTION ENTRANCES AT ALL AREAS OF INGRESS/EGRESS FROM CONSTRUCTION SITE.

CONTRACTOR SHALL KEEP MUD AND DIRT OFF PUBLIC STREETS AND DRIVEWAYS AT ALL TIMES.

CONTRACTOR SHALL MAINTAIN EROSION CONTROL MEASURES IN PROPER WORKING ORDER AT ALL TIMES. FAILURE TO DO SO WILL RESULT IN A STOP WORK ORDER ON THE PROJECT. NO ADDITIONAL CONTRACT TIME WILL BE ALLOWED IF WORK IS STOPPED FOR THIS REASON.

CONTRACTOR SHALL RESPOND IMMEDIATELY TO REQUESTS BY ENGINEER AND/OR INSPECTOR FOR CHANGES OR ADDITIONS TO EROSION CONTROL PLAN. ALL DEVIATIONS FROM EROSION CONTROL PLAN MUST BE AUTHORIZED BY THE ENGINEER.

CONTRACTOR SHALL INSTALL EROSION CONTROL MEASURES AND OBTAIN ENGINEER'S APPROVAL OF MEASURES PRIOR TO BEGINNING LAND DISTURBANCE OPERATIONS FOR EACH PHASE OF CONSTRUCTION.

CONTRACTOR SHALL BE RESPONSIBLE FOR PAYMENT (TO THE OWNER) OF ANY EROSION CONTROL FINES RESULTING FROM NONCOMPLIANCE WITH THIS EROSION CONTROL PLAN, THE TOWN OF CARY STANDARD SPECIFICATIONS , CONTRACT DOCUMENTS OR CHANGES AS DIRECTED BY THE ENGINEER.

IF ACTIVE CONSTRUCTION CEASES IN ANY AREA FOR MORE THAN 30 DAYS, ALL DISTURBED AREAS MUST BE SEEDED, MULCHED, AND TACKED IN ACCORDANCE WITH SEEDING SCHEDULE AND SEEDING SEQUENCE.

SEED DISTURBED AREAS IMMEDIATELY UPON REACHING FINAL GRADE ON EACH PHASE OF CONSTRUCTION.

ALL SEEDING SHALL BE IN ACCORDANCE WITH THE APPLICABLE TEMPORARY OR PERMANENT SEEDING SCHEDULE AND SEEDING SEQUENCE SHOWN ON DETAIL SHEETS. ALL AREAS WHERE TEMPORARY SEEDING OCCURS MUST BE RESEEDED ACCORDING TO THE PERMANENT SEEDING SCHEDULE BEFORE FINAL PAYMENT IS MADE.

PRELIMINARY
NOT FOR CONSTRUCTION
TOWN OF CARY
ENGINEERING DEPARTMENT

ENGINEERING DEPARTMENT
CARY, N.C.

SEAL

PROJECT # 91-009
CARY PARKWAY LANE ADDITIONS
FROM
TRYON ROAD TO U.S. 1 & 64
EROSION CONTROL PLAN

DATE
JULY, 1991

SCALE
1"=40'

SHEET
14
OF
26

DRAWN BY
G.V.P.

REVISIONS