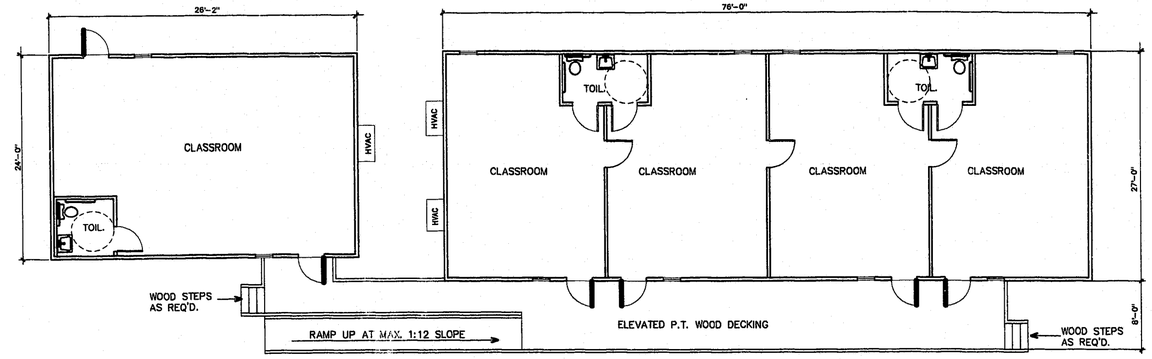

1 A1-2 **FLOOR PLAN** TRAILER #1 SCALE: 1/8" = 1'-0"

2 A1-2 **FLOOR PLAN** TRAILER #2 SCALE: 1/8" = 1'-0"

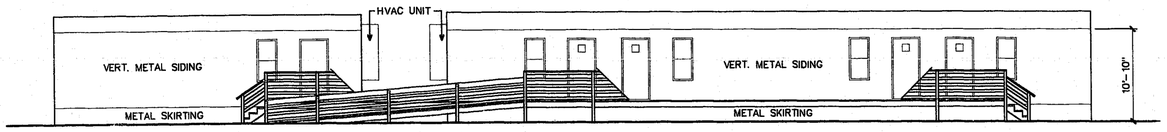

3 A1-2 **SIDE ELEVATION** TRAILER #1 SCALE: 1/8" = 1'-0"

4 A1-2 **SIDE ELEVATION** TRAILER #2 SCALE: 1/8" = 1'-0"

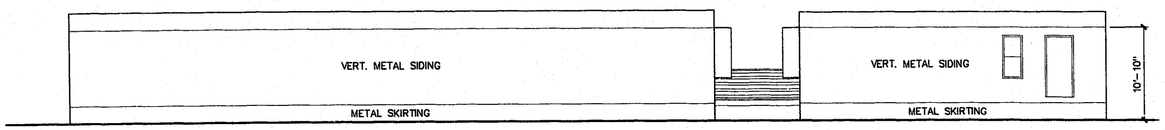

5 A1-2 **SIDE ELEVATION** TRAILER #2 SCALE: 1/8" = 1'-0"

6 A1-2 **SIDE ELEVATION** TRAILER #1 SCALE: 1/8" = 1'-0"

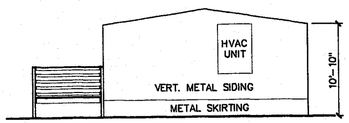

7 A1-2 **END ELEVATION** TRAILER #1 SCALE: 1/8" = 1'-0"

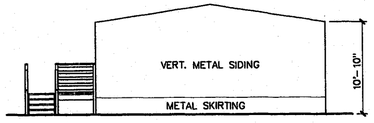

8 A1-2 **END ELEVATION** TRAILER #2 SCALE: 1/8" = 1'-0"

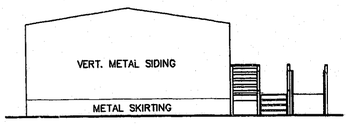

1 A1-2 **END ELEVATION** TRAILER #1 SCALE: 1/8" = 1'-0"

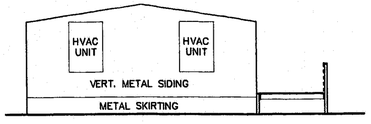

1 A1-2 **END ELEVATION** TRAILER #2 SCALE: 1/8" = 1'-0"

99-SP-2166-A
APPROVED
BS 2/15/01
TM 2.5.01

NOTE:
PROPOSED EXTERIOR MATERIALS SHALL BE MFGRS. STANDARD METAL SIDING. COLOR SHALL BE LIGHT GRAY W./DARK GRAY TRIM.

Edwards Carrington Associates
ARCHITECTS
4601 Lake Boone Trail
Raleigh, NC 27607
919.782.2272 Phone
919.781.4641 Fax

4601 Lake Boone Trail
Raleigh, N.C. 27607

TEMPORARY EDUCATIONAL TRAILERS
CARY PRESBYTERIAN CHURCH
614 GRIFFIS STREET
CARY, NORTH CAROLINA

REVISIONS

DATE 12-20-00
DRAWN BY GMM
PROJECT NO. 9803
SHEET TITLE TRAILER PLANS AND ELEVATIONS
CAD FILE NAME F:\9803\DD\DD_A1-1.DGS
SHEET A1-1

© 1996 EDWARDS CARRINGTON ASSOCIATES

Edwards Carrington Associates