save:2/6/2013 9:26 AM michaelb plot:2/6/2013 9:30 AM michael browne file:p:\hawthorn\ns-cary\prelim\drc_submission_dwgs\2nd reference plan.dwg A2.2 2nd FLOOR REF

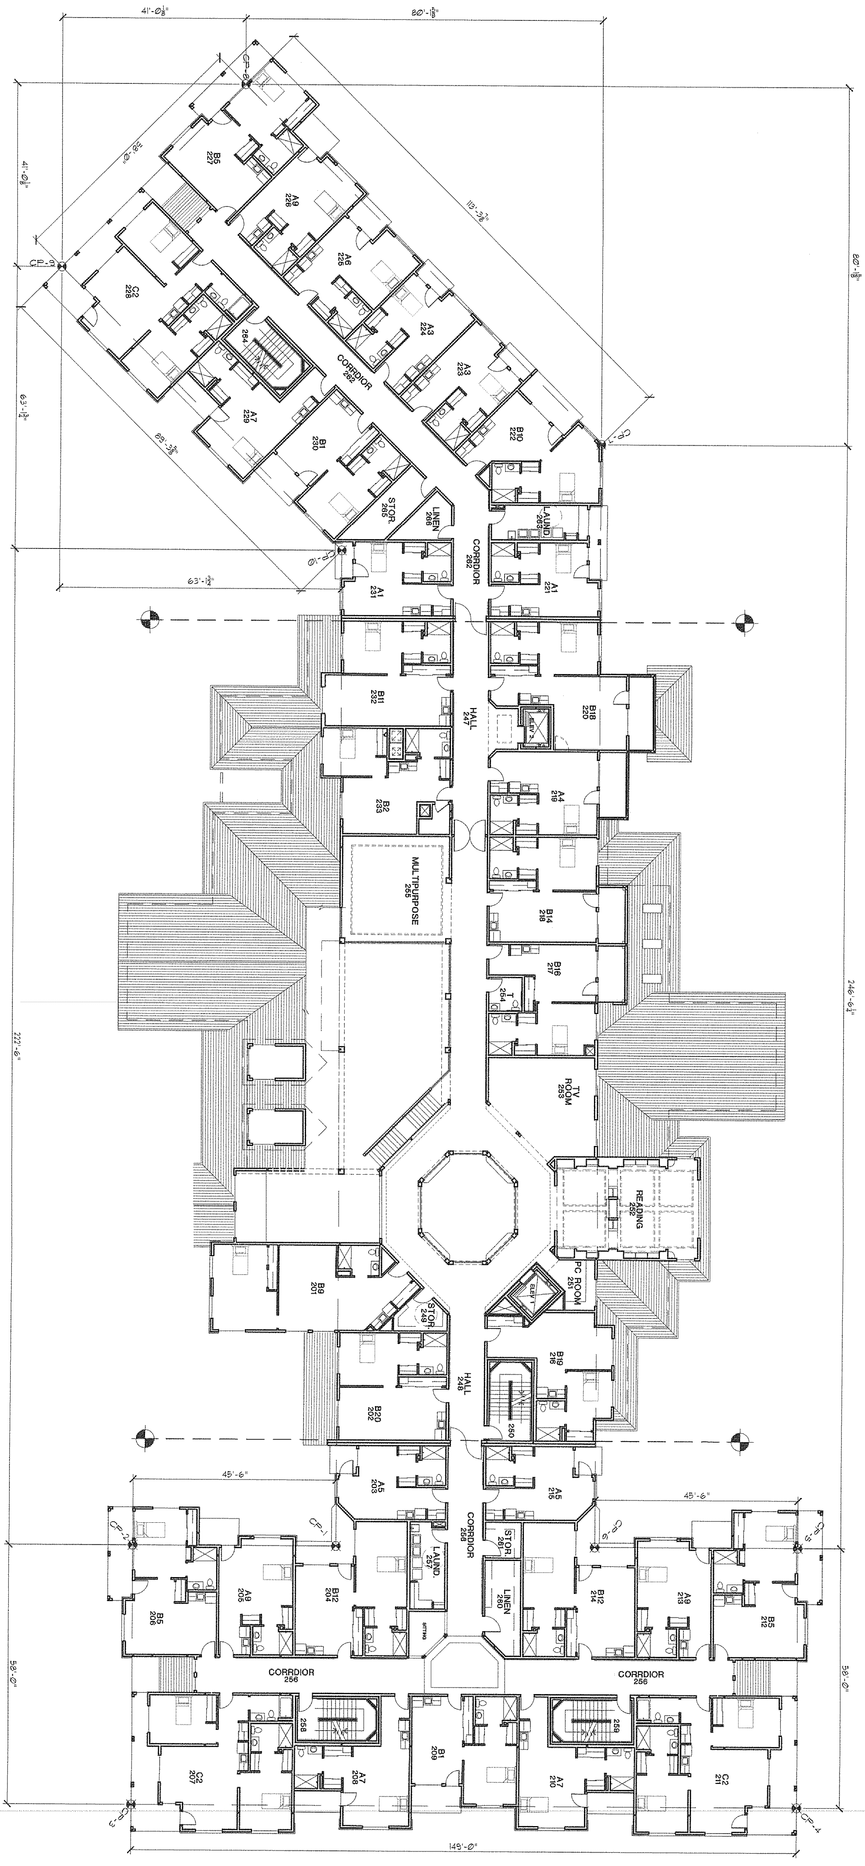

LEGEND

- ACCESSIBLE SUITE
- TUB/SHOWER
- ROLL-IN SHOWER
- CONTROL POINT
- RATED FIRE WALL/FIRE BARRIER SEE SHEET A0.1 FOR DETAILS
- ONE HOUR PARTITION

1/16"=1'-0"

SECOND FLOOR

Planner _____, Date _____

Cary Project #: 12-SP-047
HTE #: 13-0672
Approved by The Town of Cary
Development Review Committee

©2013 Lenity Architecture / Harvest Development, LLC

SHEET	REVISED DATE	DATE
34/41		2/7/13

SECOND FLOOR REFERENCE PLAN

CARY
RETIREMENT RESIDENCE
105 CONVENTION DR. CARY, NC 27513

COLSON AND COLSON
GENERAL CONTRACTOR, INC.
2260 McGILCHRIST STREET SE, SUITE 200
SALEM, OREGON, 97302
PHONE (503) 586-7401

Daniel Roach architect
3150 Kettle Court SE, Salem, Oregon 97301
p 503 399 1090 f 503 399 0565 w lenityarchitecture.com