save: 2/6/2013 9:25 AM michaelb plot: 2/6/2013 9:30 AM michael browne file: p:\hawthorn\nc-cary\prelim\drc_submission_dwg's\3rd reference plan.dwg A2.3 3rd FLOOR REF

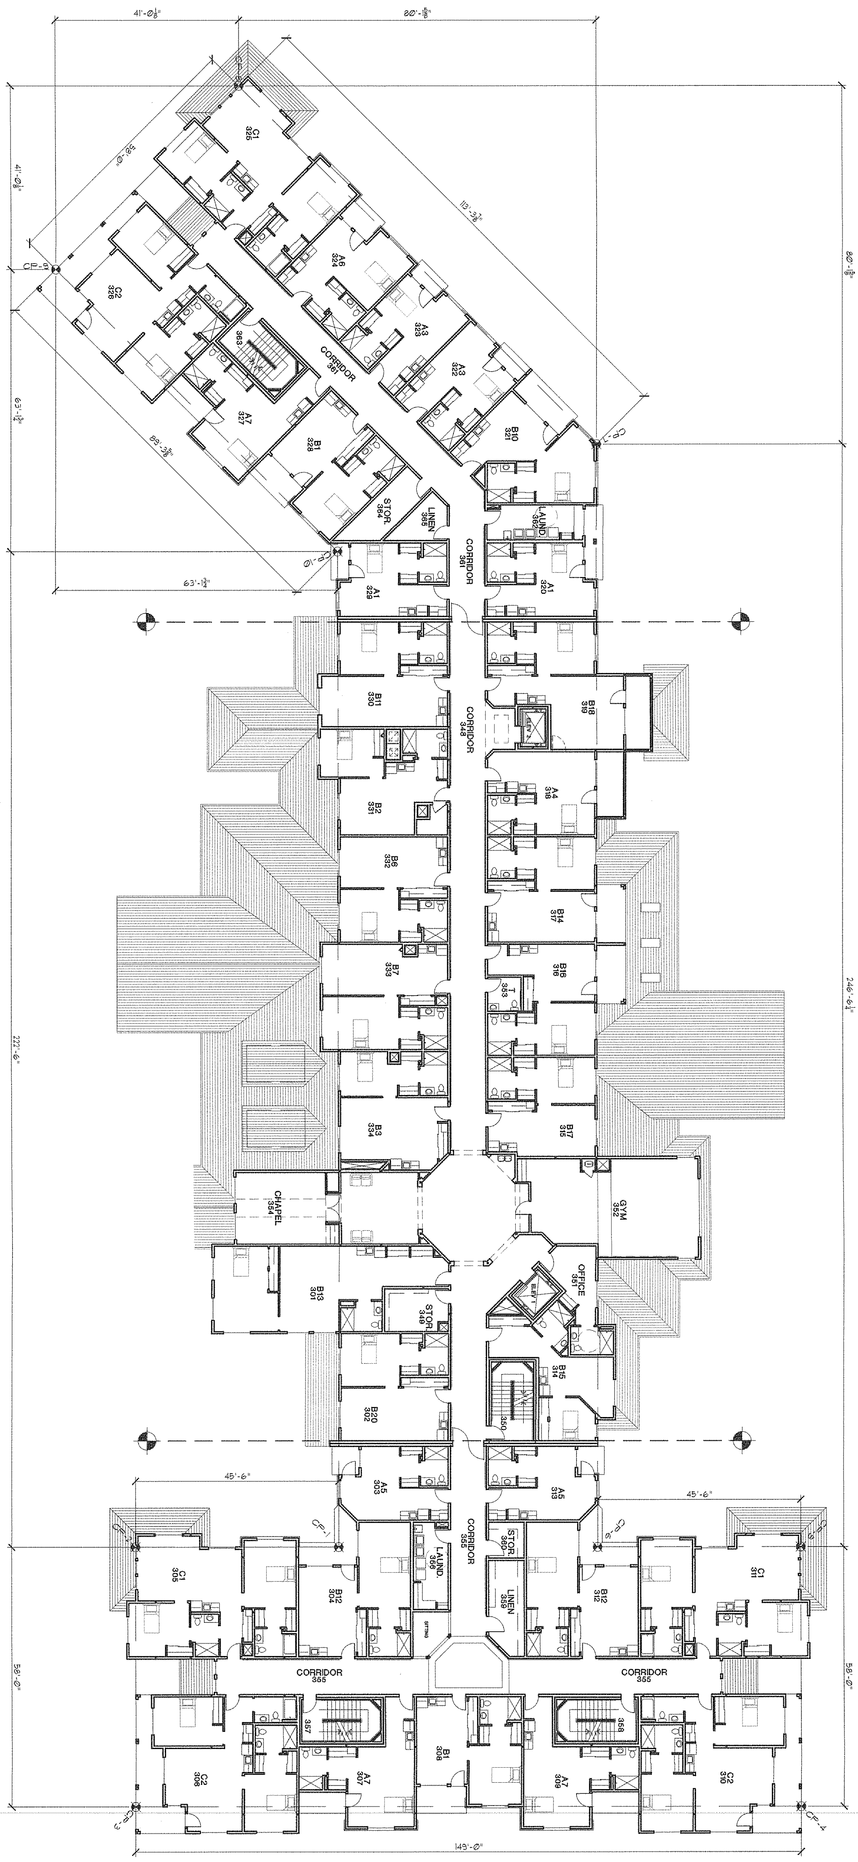

LEGEND

- ACCESSIBLE SUITE
- T — TUB SHOWER
- R — ROLL-IN SHOWER
- CP — CONTROL POINT
- RATED FIRE (1 HR) FIRE BARRIER SEE SHEET A0.1 FOR DETAILS ONE HOUR PARTITION

THIRD FLOOR

1/16"=1'-0"

Planner _____ Date 2/19/2013

Cary Project #: 12-SP-047
HTE #: 13-0672
Approved by The Town of Cary
Development Review Committee

©2012 Lenity Architecture / Harvest Development LLC

THIRD FLOOR REFERENCE PLAN

CARY
RETIREMENT RESIDENCE
105 CONVENTION DR. CARY, NC 27513

COLSON AND COLSON
GENERAL CONTRACTOR, INC.
2260 McGILCHRIST STREET SE, SUITE 200
SALEM, OREGON, 97302
PHONE (503) 586-7401

Daniel Roach architect
3150 Kettle Court SE, Salem, Oregon 97301
P 503 399 1090 F 503 399 0565 W lenityarchitecture.com

SHEET 35/41

REVISED DATE

DATE 2/1/13