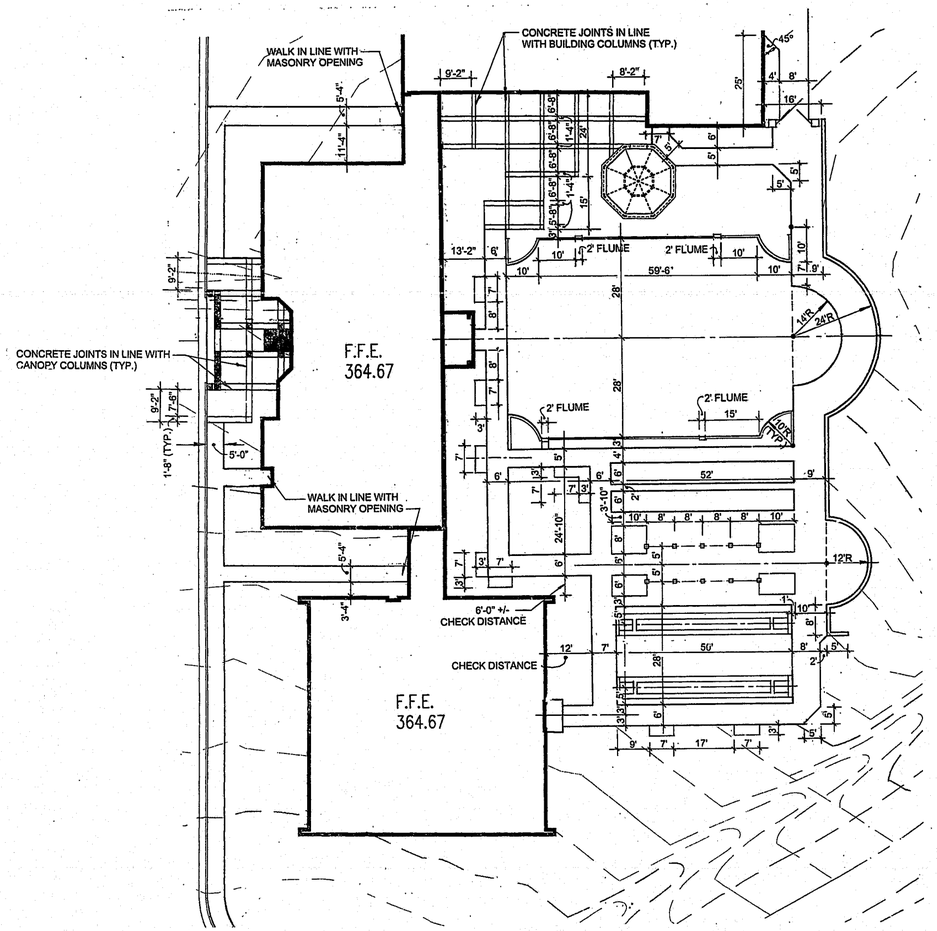

COURTYARD STAKING PLAN
SCALE: 1" = 20'

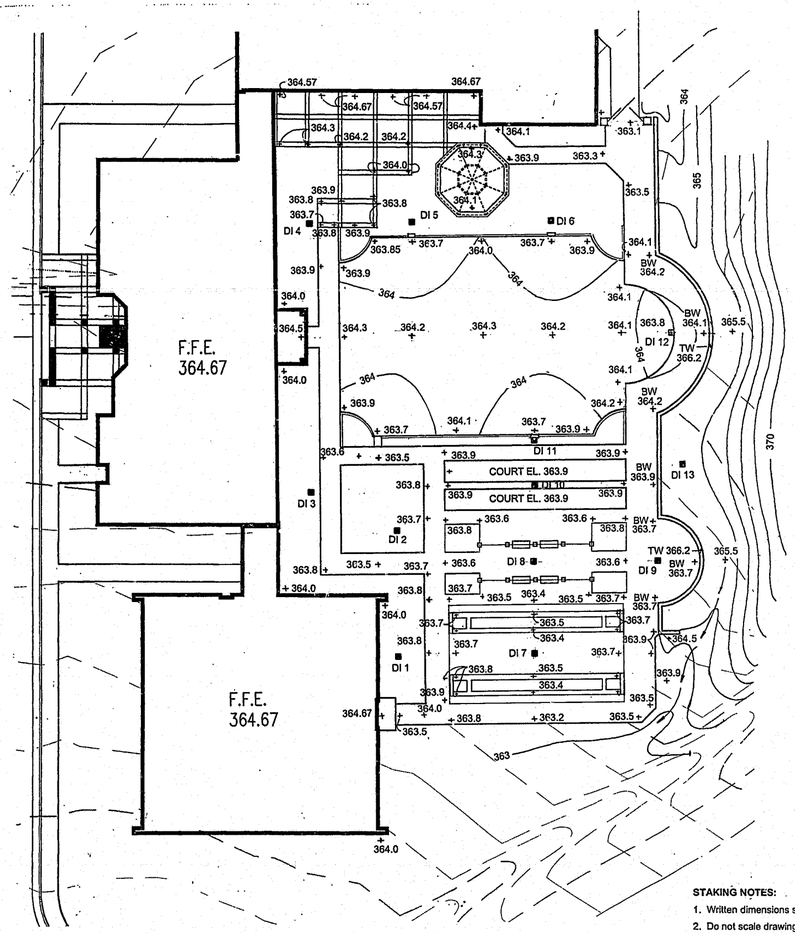

COURTYARD GRADING PLAN
SCALE: 1" = 20'

STAKING NOTES:

1. Written dimensions shall prevail.
2. Do not scale drawings unless otherwise noted.
3. All angles are 90° unless otherwise noted.
4. All dimensions are to face of building wall or retaining wall unless otherwise noted.
5. Contractor shall retain a registered surveyor to stake the layout plan in the field and have such staking approved by the Landscape Architect before proceeding with construction.
6. Report all layout discrepancies immediately to the Landscape Architect for decision.
7. See details on Courtyard Detail sheets for layout of horseshoe and shuffleboard courts and for trellis.
8. See architectural plans for layout of buildings and gazebo.

GRADING NOTES:

1. See civil engineering drawings for elevations of drainage structures, erosion control measures and construction sequence.

APPROVED
TGP 10-8-99
STP 10/19/99

NORTH CAROLINA
735
6/7/99
WAKE FOREST, ROGERS, MACINTOSH

Mark Robinson & Associates
LANDSCAPE ARCHITECTURE/PLANNING
1004 Bullard Court, Suite 105 • Raleigh, North Carolina 27615 • (919) 876 3646
Water Tower Hill East Jordan, Michigan 49727 (616) 536-2590

HALE
ARCHITECTURE
107 South White Street
Wake Forest, NC 27587
Telephone (919) 554-4000
Facsimile (919) 554-4101

CARY SENIOR CENTER

HIGH HOUSE RD.
AT
FRED BOND PARK
CARY, NC

TOWN OF CARY
PARKS, RECREATION & CULTURAL RESOURCES

MARY BARRY, DIRECTOR
P.O. BOX 8005
CARY, NC 27512-8005
(919) 469-4066

© Copyright 1998
Matthew Hale, AIA
Hale Architecture
All Rights Reserved

These drawings and copies thereof are instruments of service and as such remain the property of the Architect. They are licensed for one-time use only with respect to this project.

With the exception of one complete set for each party to the contract, all copies are to be returned or suitably accounted for to the Architect upon completion of the work described herein.

Distribution to meet regulatory or other official uses in connection with this project is not to be construed as a violation of the Architect's common law copyright or other reserved rights.

☐ FOR CONSTRUCTION
☐ NOT FOR CONSTRUCTION

DRAWN BY: ____
CHECKED BY: ____

ISSUE DATE:
6/14/99

REVISIONS:

SHEET TITLE:
COURTYARD STAKING AND GRADING PLANS

SHEET NUMBER:
L-3
of SHEETS