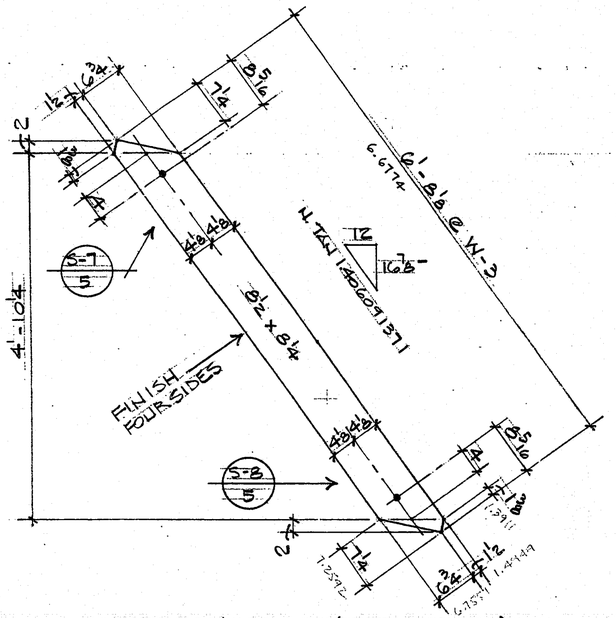

WEB W-3 (24 REQ'D.)

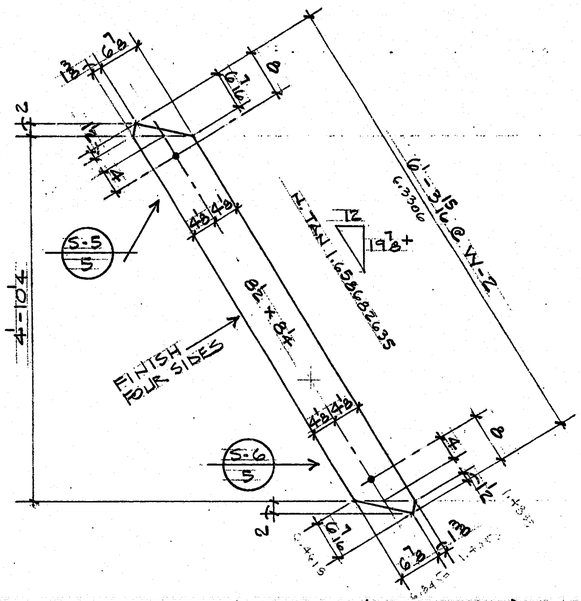

WEB W-2 (4 REQ'D.)

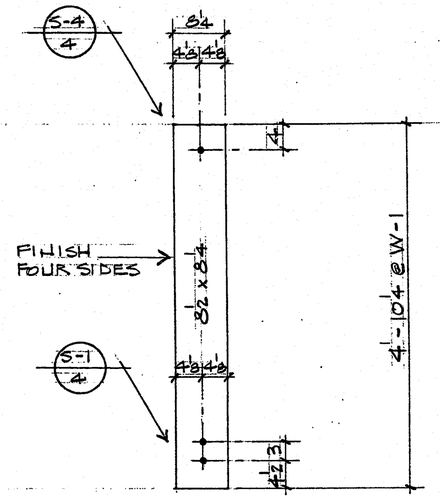

WEB W-1 (4 REQ'D.)

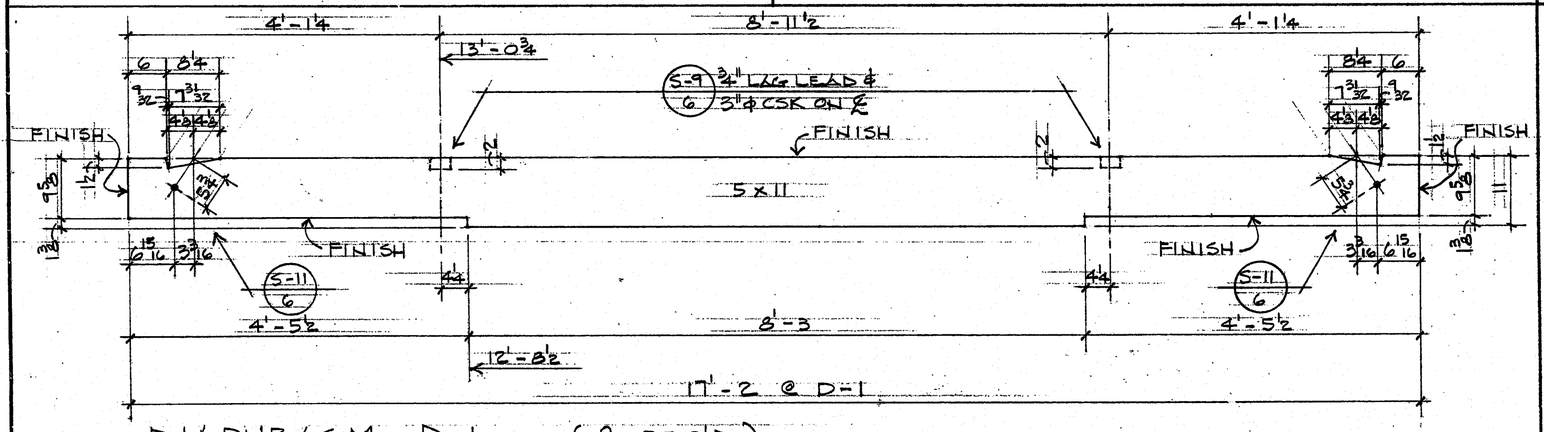

DIAPHRAGM D-1 (8 REQ'D.)

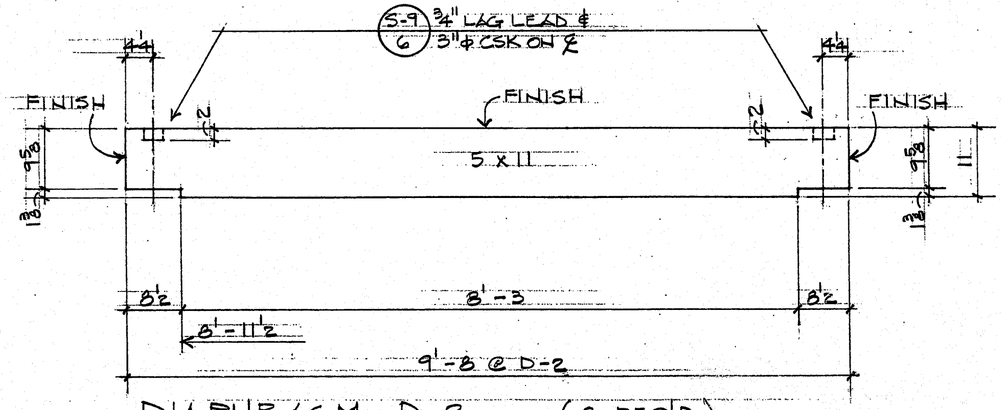

DIAPHRAGM D-2 (8 REQ'D.)

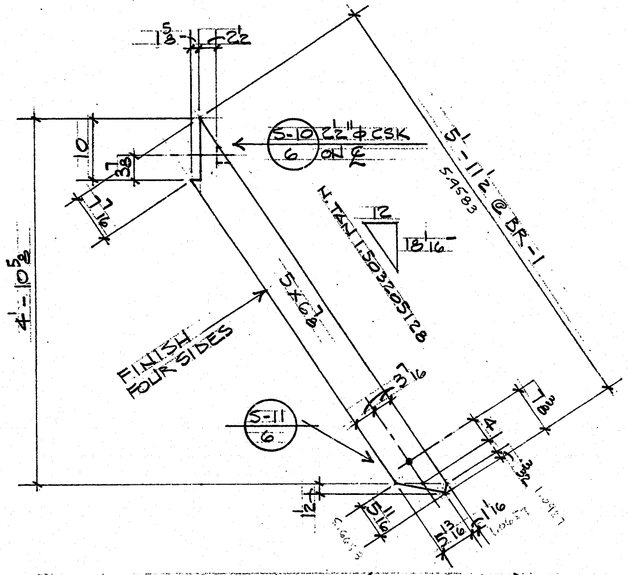

BRACE BR-1 (16 REQ'D.)

8.25' x 10' BRIDGE — PART "C"

CARY TENNIS CENTER
CARY, NC

LA-5525	SCALE	DRAWN BY WJB	CHECKED BY DES
		REVISED	
USLLC JOB 24-PB-4396 C			
DATE	APPROVED BY	DRAWING NUMBER	
		9 OF 10	

DUNCAN-PARNELL, INC. N076822