REVISIONS			
No.	DATE	DESCRIPTION	REV. BY
1			
2			
3			
4			

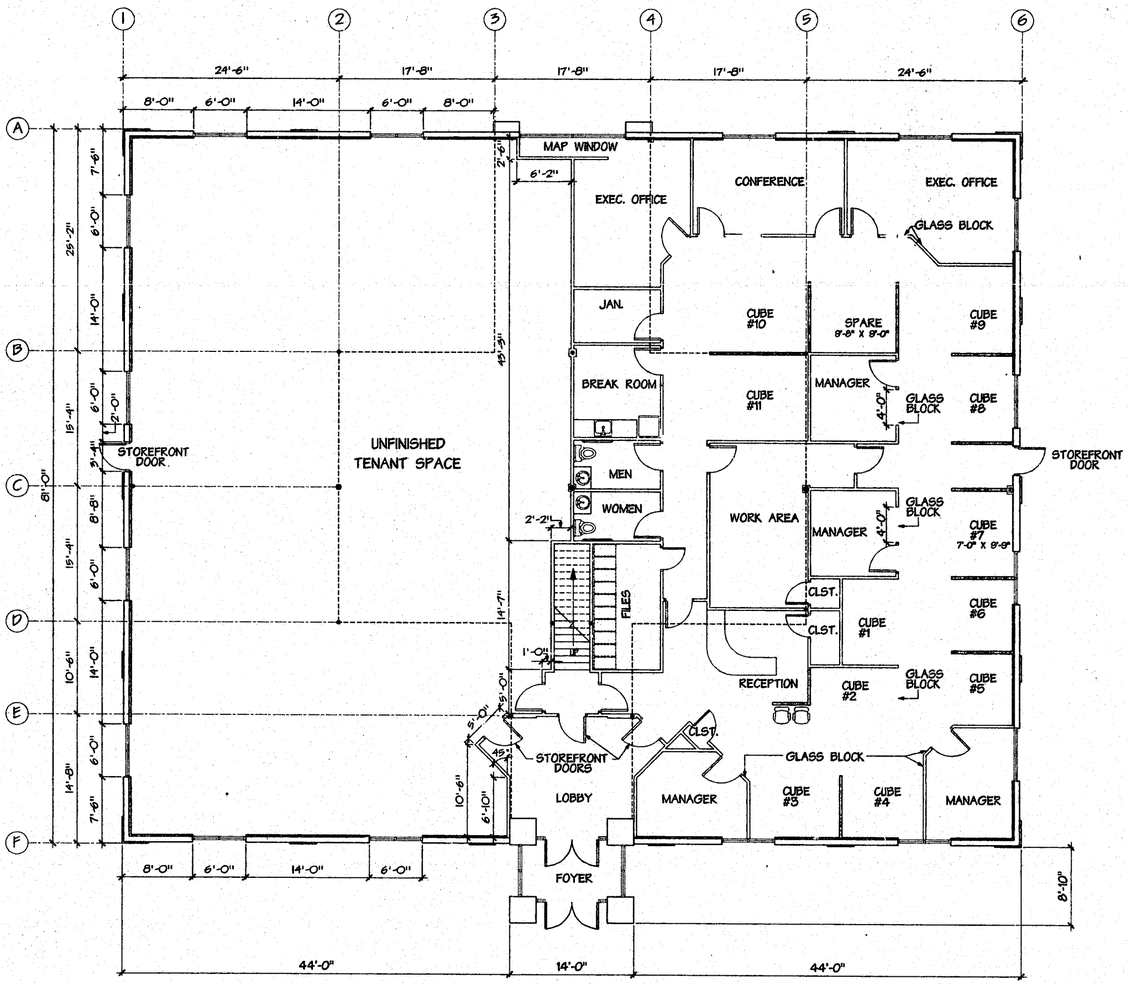

1 FLOOR PLAN
1/8"=1'-0"

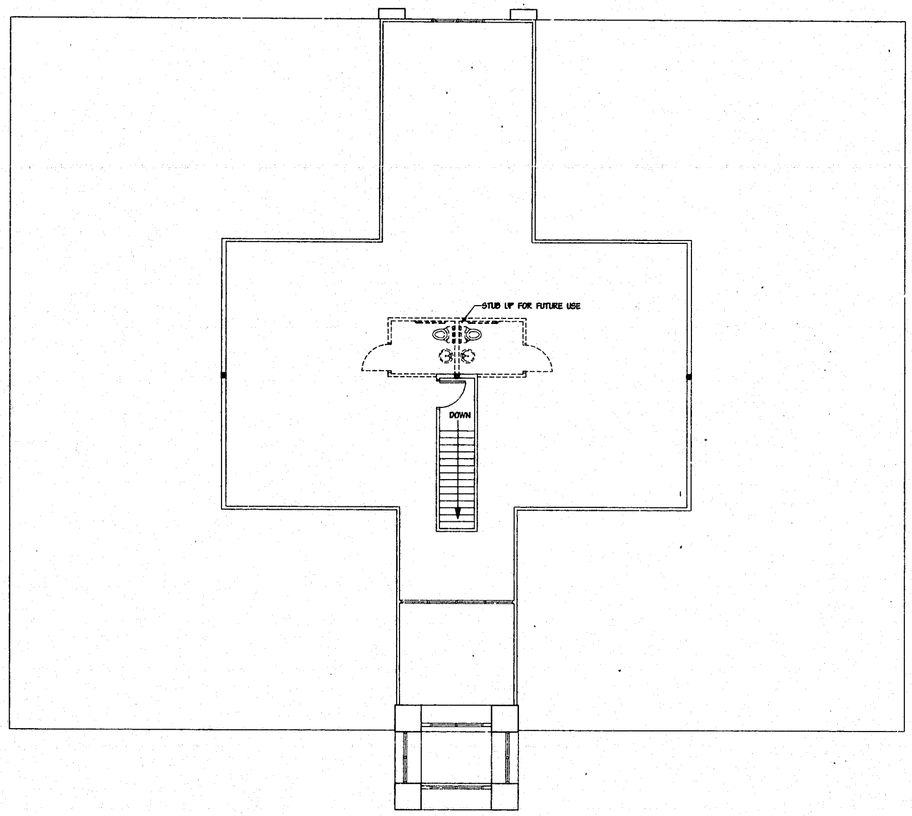

2 UPSTAIRS
1/8"=1'-0"

BOBBITT & ASSOCIATES, INC.
3404 LAKE WOODARD DRIVE
RALEIGH, NC 27604
(919) 231-8738
FAX (919) 231-8164

BOBBITT DESIGN. BUILD

Michael G. Huslage, AIA
3404 Lake Woodard Dr.
27604
Raleigh, NC

DRAWN BY:
TINA CASTO

CARY TRAVEL
CARY, NORTH CAROLINA

09/26/94

A1