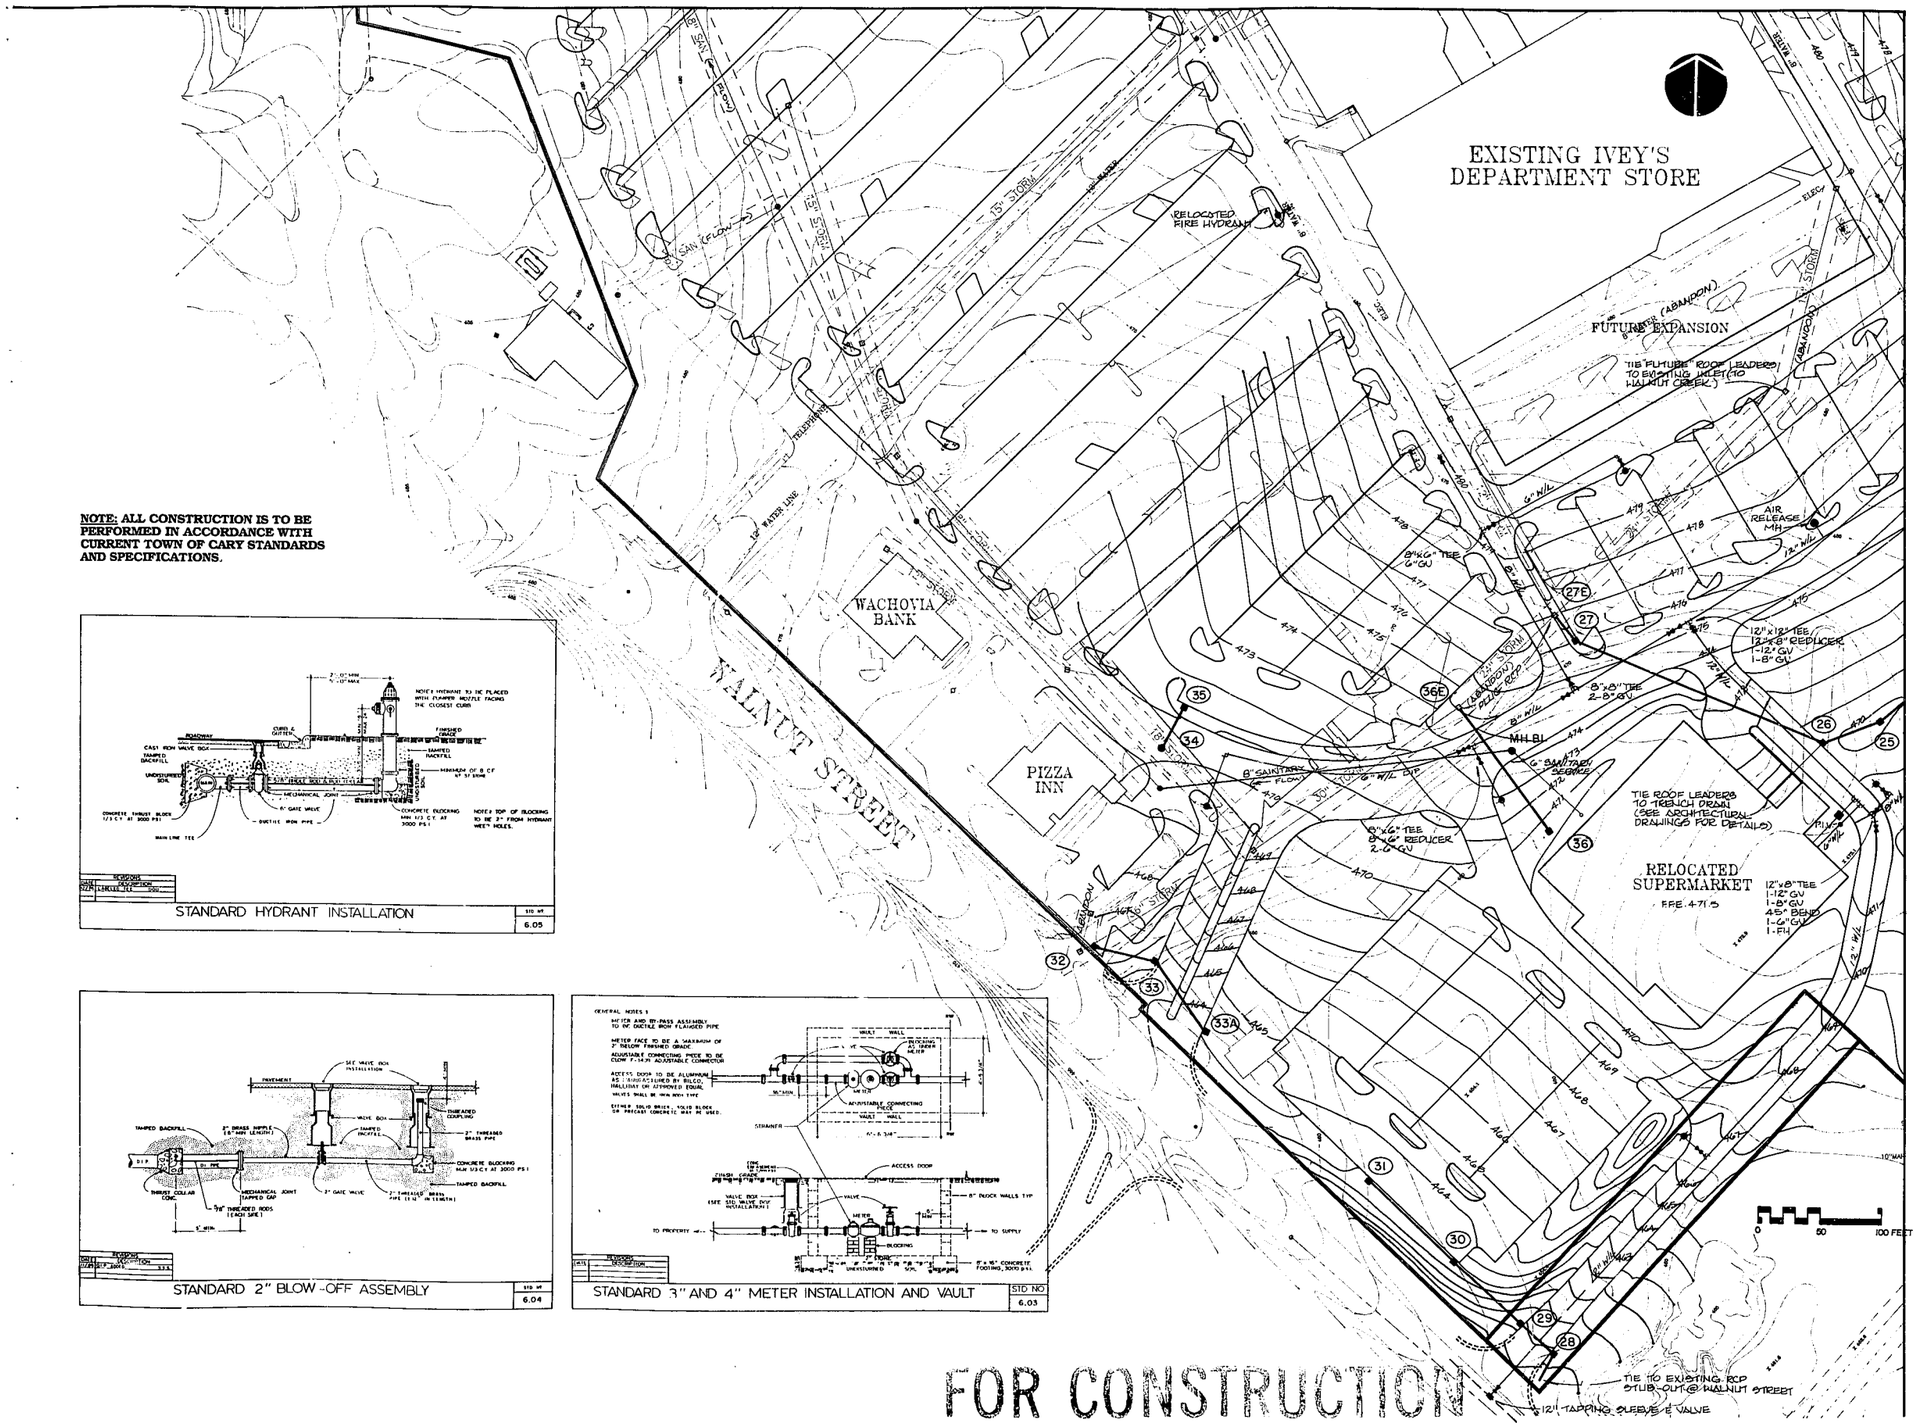

NOTE: ALL CONSTRUCTION IS TO BE PERFORMED IN ACCORDANCE WITH CURRENT TOWN OF CARY STANDARDS AND SPECIFICATIONS.

FOR CONSTRUCTION

Wm. G. Daniel & Assoc.
Engineering Planning
Landscape Architecture

NORTH CAROLINA PROFESSIONAL SEAL 13039 ENGINEER CHARLOTTE GLENN SMITH

Revisions

JUNE 23, 1989 - 1ST T.O.C. REVIEW COMMENTS

JULY 10, 1989 - 2ND T.O.C. REVIEW COMMENTS.

JULY 24, 1989 - 3RD T.O.C. REVIEW COMMENTS.

AUG. 1, 1989 - MISC NOTES.

Project

CARY VILLAGE MALL

UTILITIES, GRADING, EROSION CONTROL

Date

JUNE 1, 1989

Scale

1"=50'

Sheet

U-1