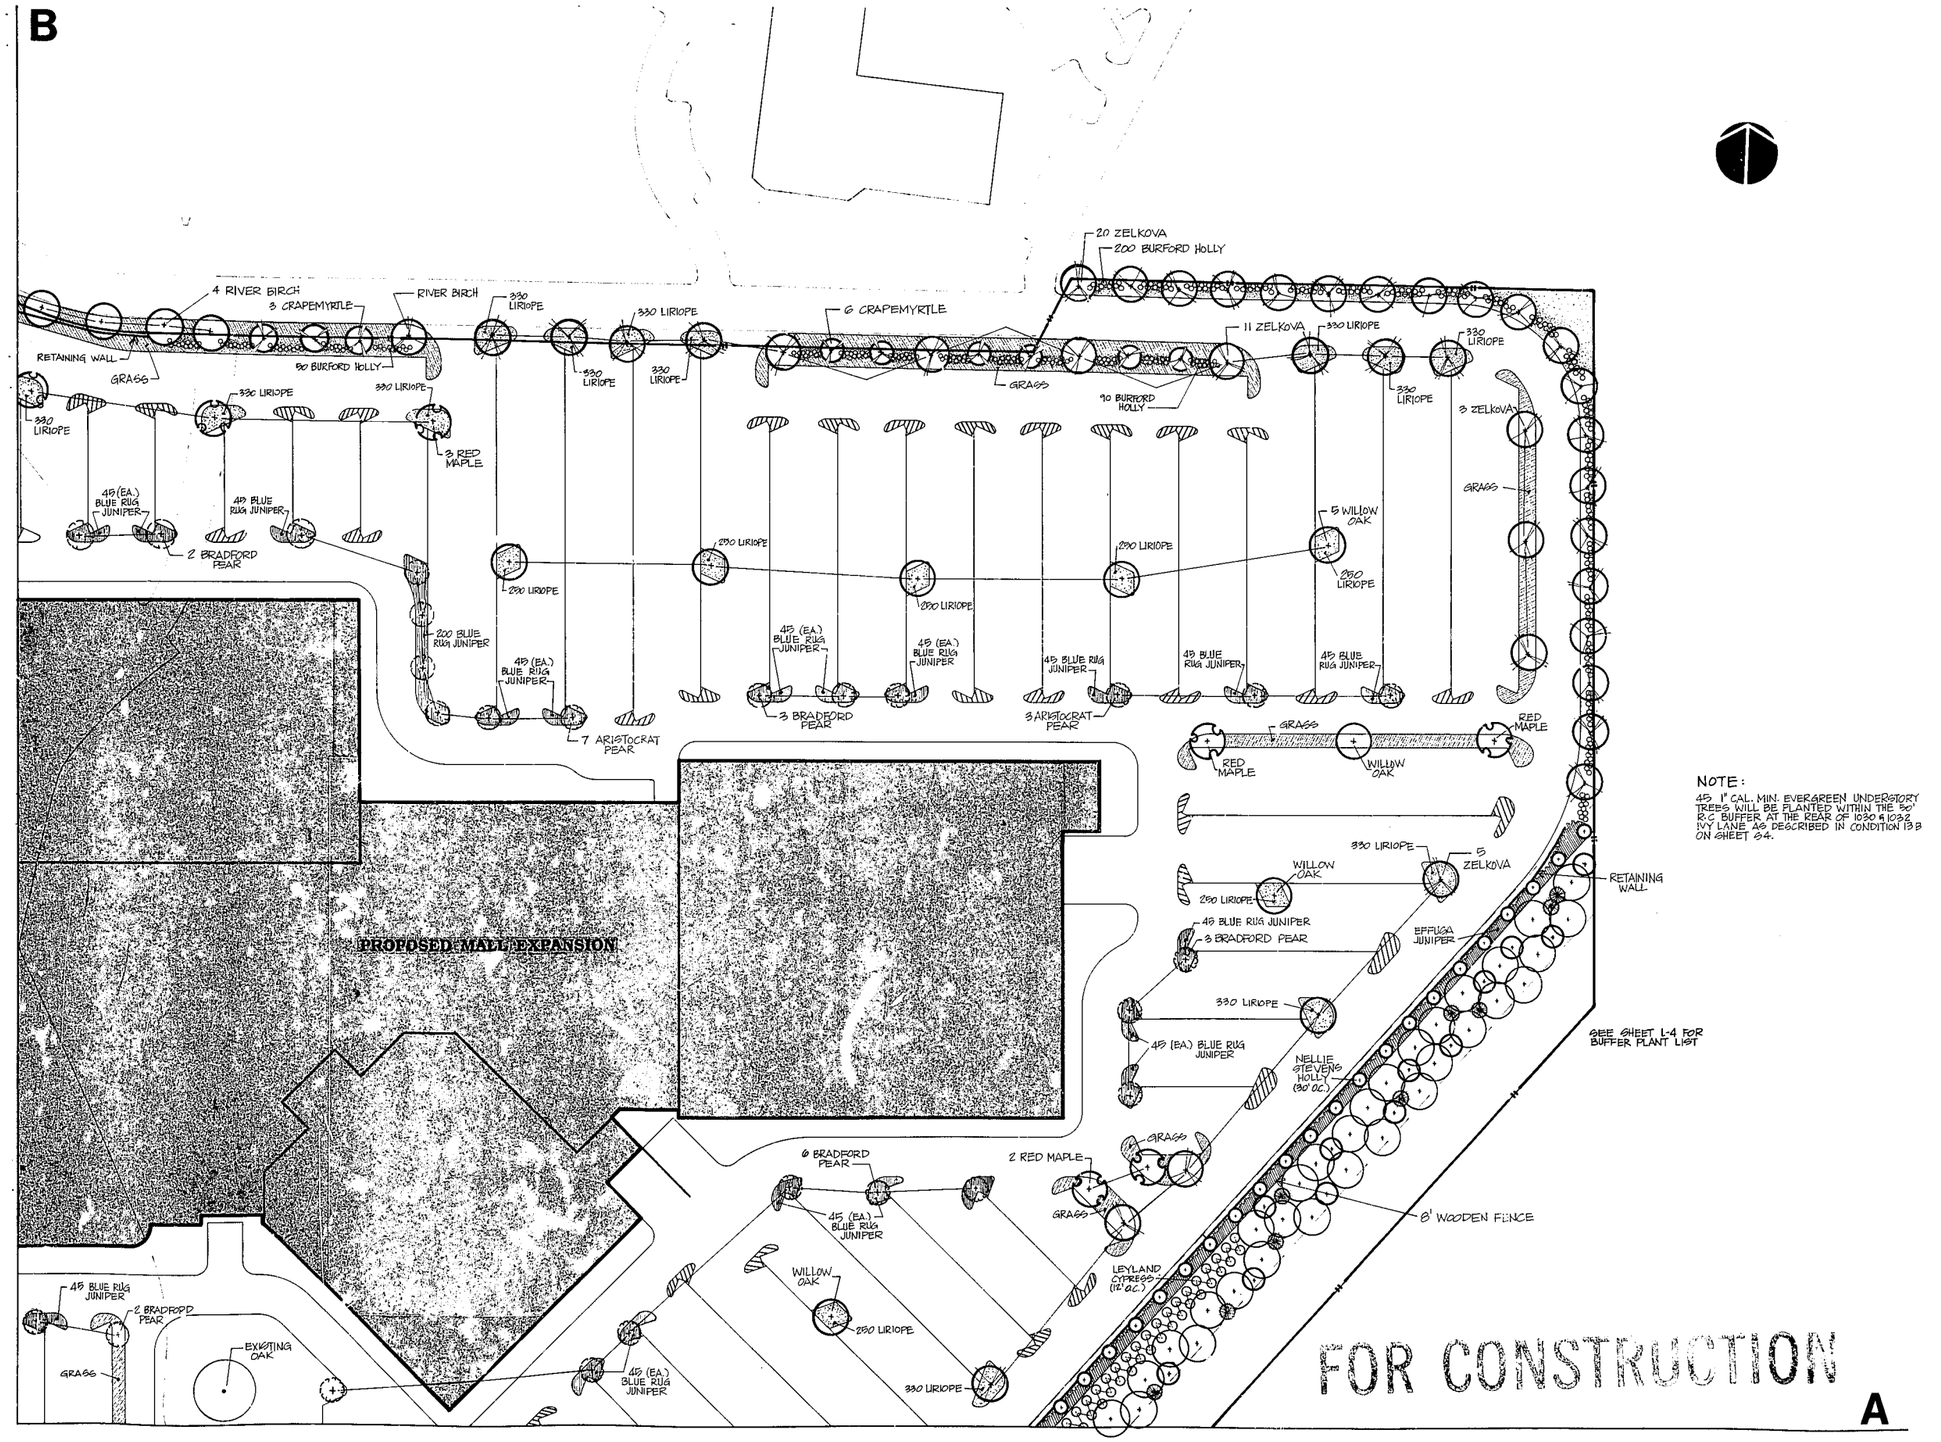

NOTE:
45 1" CAL. MIN. EVERGREEN UNDERSTORY TREES WILL BE PLANTED WITHIN THE 50' R.C. BUFFER AT THE REAR OF 1030 & 1032 IVY LANE AS DESCRIBED IN CONDITION 13B ON SHEET S4.

Wm. G. Daniel & Assoc.
Engineering Planning
Landscape Architecture

NORTH CAROLINA REGISTERED LANDSCAPE ARCHITECT CHARLES ROY SMITH, JR.

Revisions
6/22/89 FIRST T.O.C. REVIEW

Project
CARY VILLAGE MALL

PLANTING PLAN

Date
JUNE 1, 1989

Scale
1"=50'

Sheet
L-3