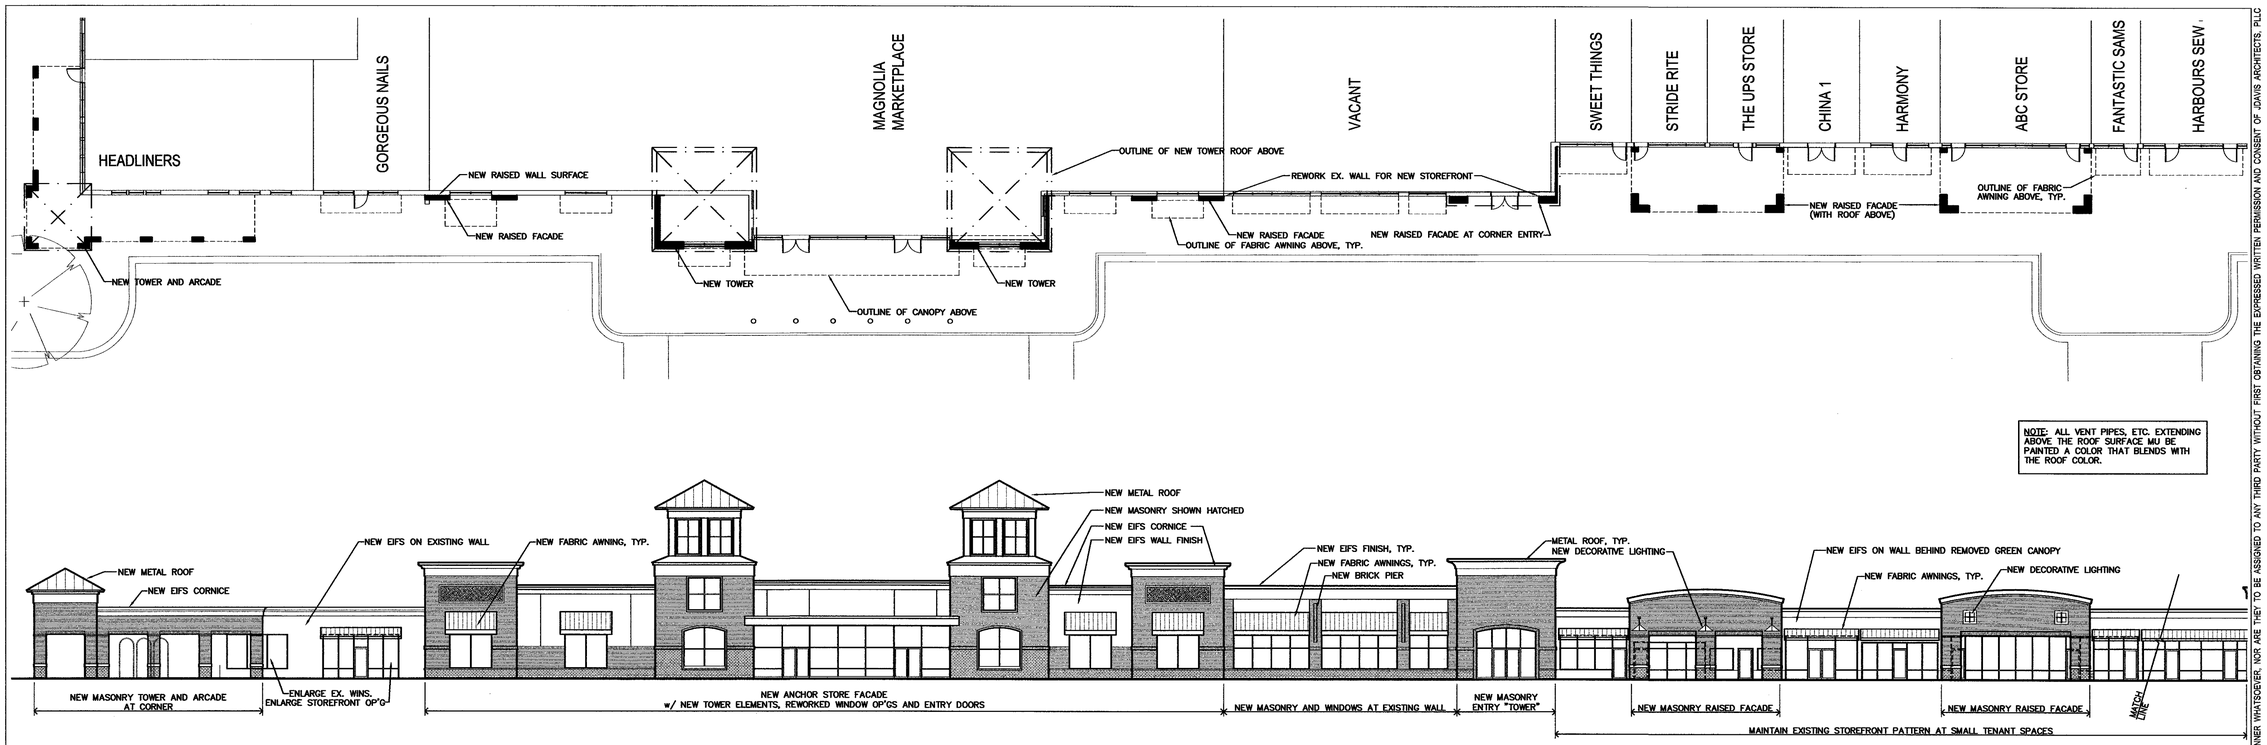

BUILDING A - SOUTH ELEVATION

SCALE: 1/16" = 1'-0"

1

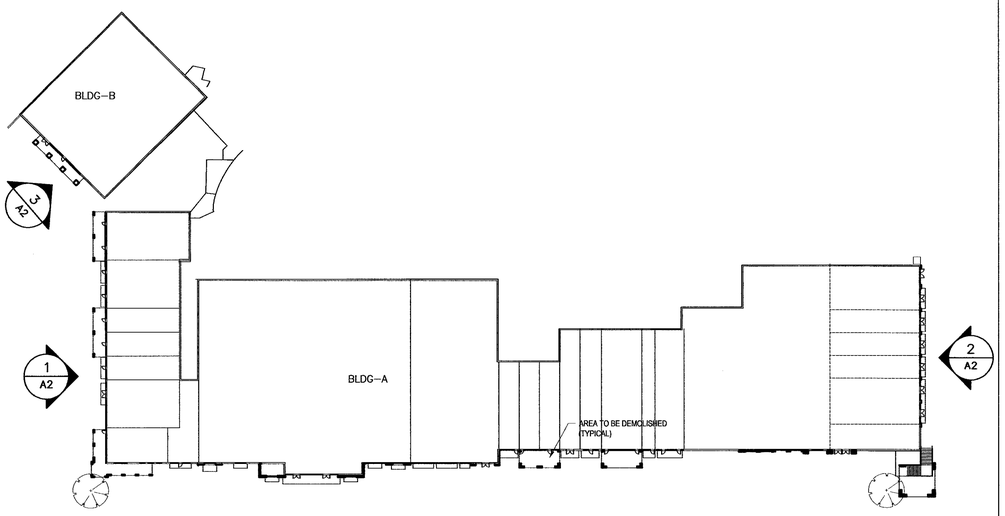

KEY PLAN

SCALE: 1" = 60'

3

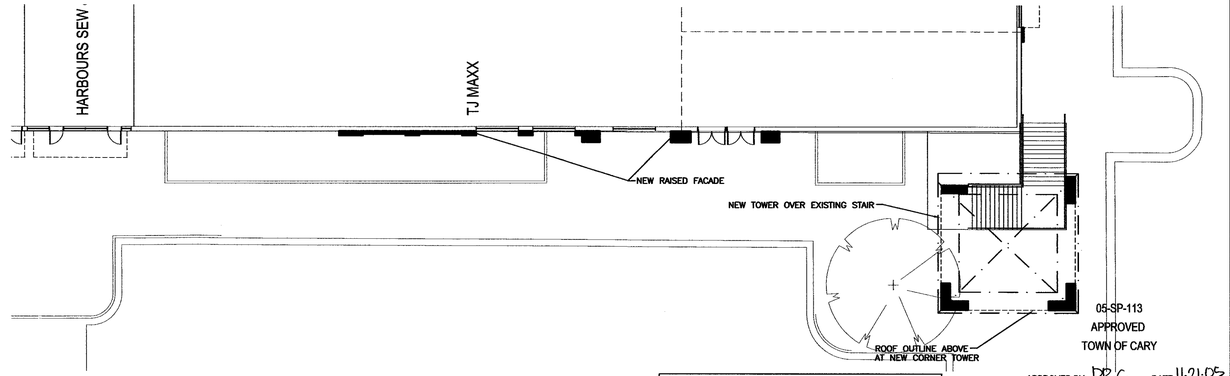

BUILDING A - SOUTH ELEVATION, CONTINUED

SCALE: 1/16" = 1'-0"

2

©2005 JDAVIS ARCHITECTS EXPRESSLY RESERVES ITS COMMON LAW COPYRIGHT AND OTHER PROPERTY RIGHTS IN THESE PLANS. THESE PLANS ARE NOT TO BE REPRODUCED, CHANGED OR COPIED IN ANY FORM OR MANNER WHATSOEVER, NOR ARE THEY TO BE ASSIGNED TO ANY THIRD PARTY WITHOUT FIRST OBTAINING THE EXPRESSED WRITTEN PERMISSION AND CONSENT OF JDAVIS ARCHITECTS, PLLC

JDAVISARCHITECTS
510 Glenwood Ave. Suite 201 | Raleigh, NC 27603 | tel 919.835.1500 | fax 919.835.1510

Cary Village Square Facade Renovations
Cary, NC

J. DAVIS ARCHITECTS, PLLC
REGISTERED ARCHITECTURAL COMPANY
CERT. NO. 51206
NORTH CAROLINA
RALEIGH, N.C.

		DATE
PROJECT:	05083	10-15-2005
REVISIONS:	SITE PLAN RESPONSE	10-28-2005
	FINAL STAFF COMM.	12-06-2005
	.	.
	.	.
	.	.
	.	.
	.	.
DRAWN BY:	EAH	
CHECKED BY:	.	
CONTENT:	.	
	.	
	.	
	.	

A1