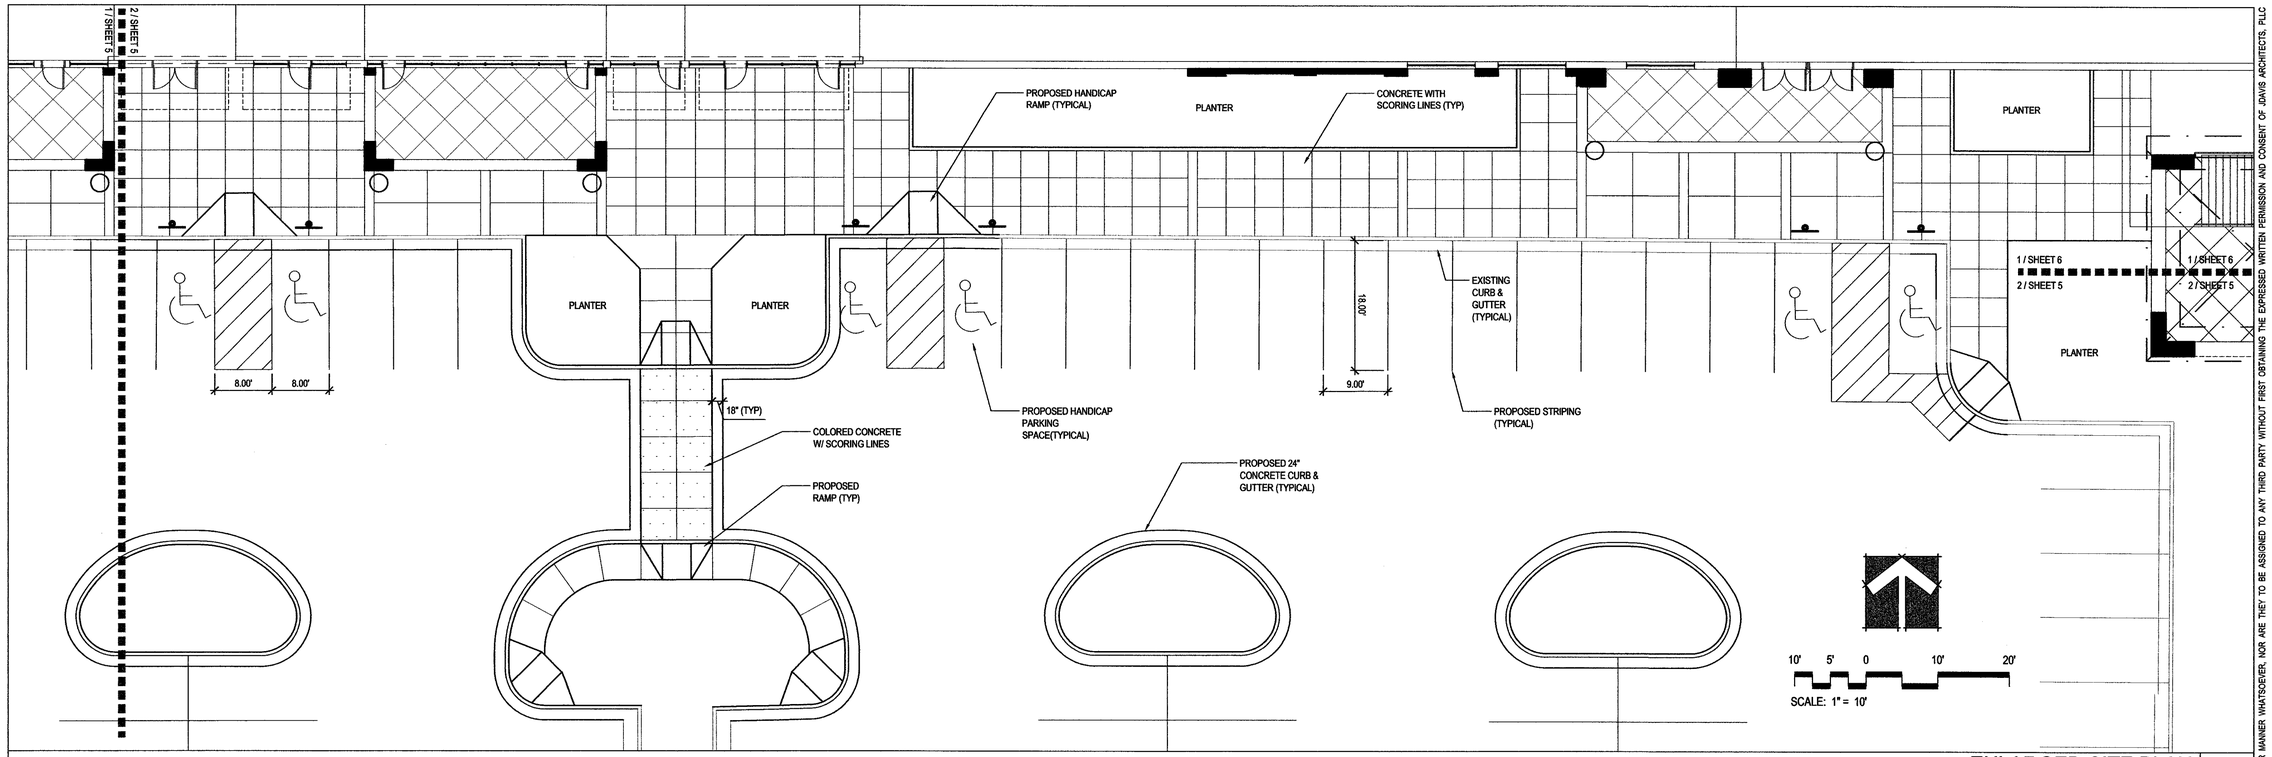

ENLARGED SITE PLAN 2

SCALE: 1" = 10'

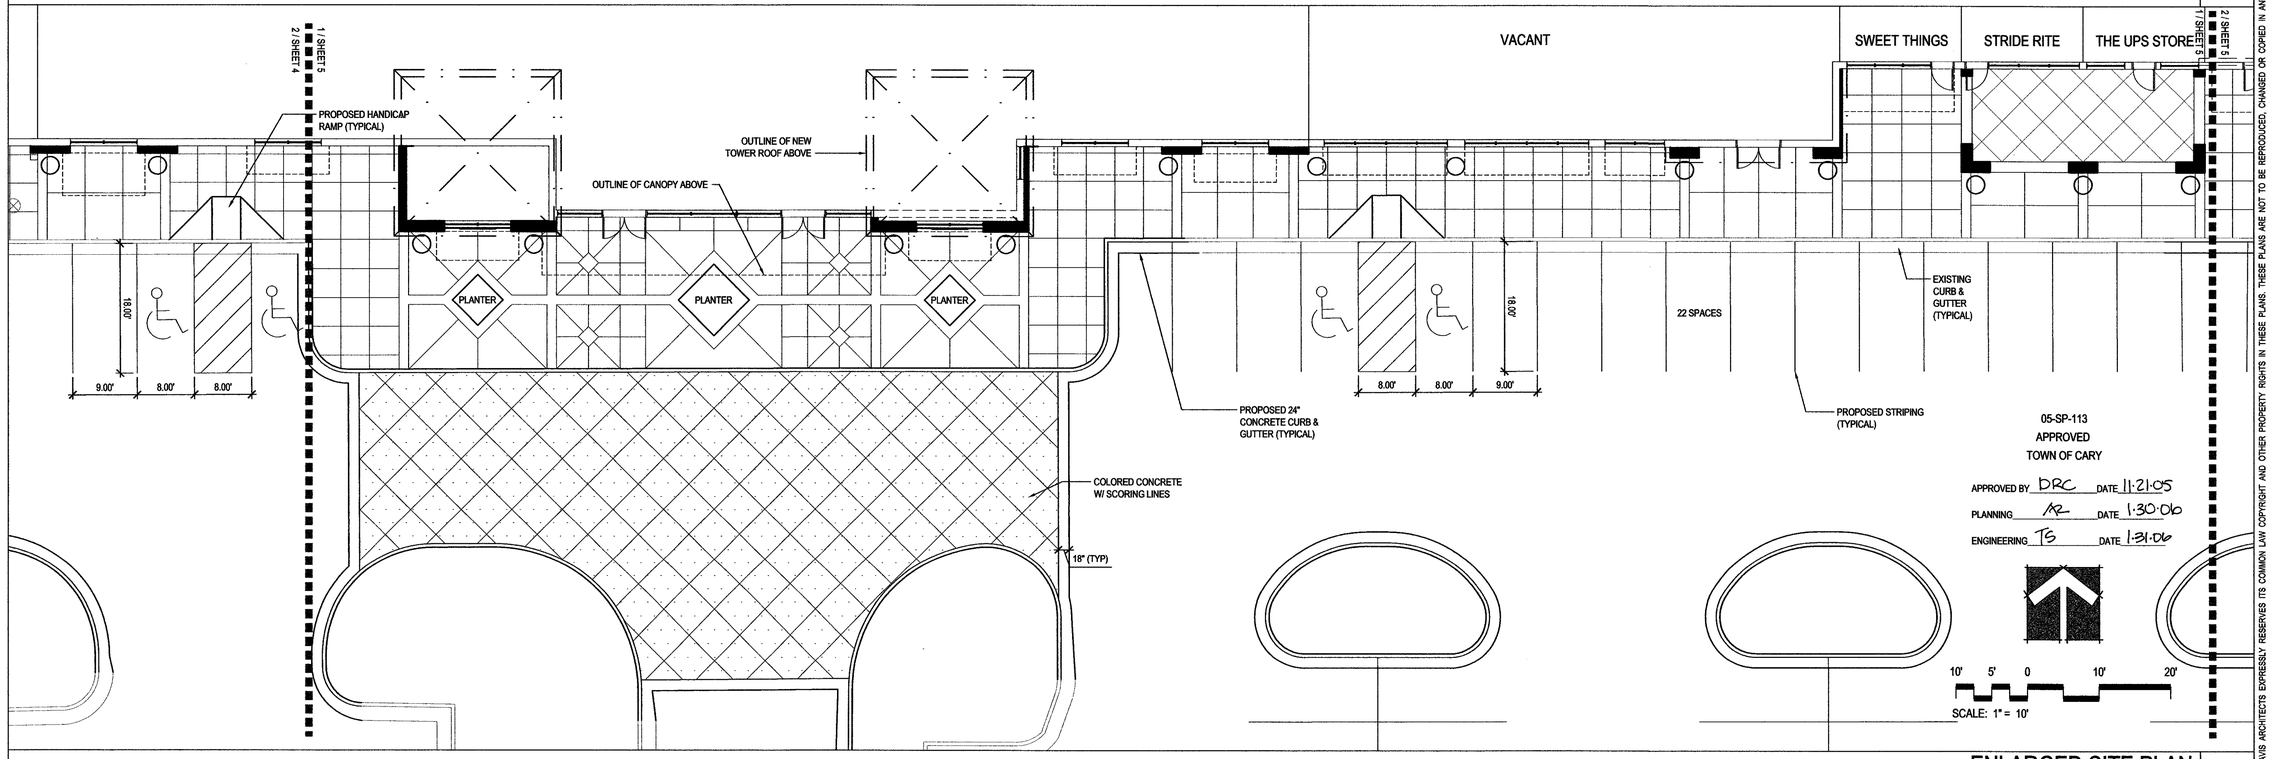

ENLARGED SITE PLAN 1

SCALE: 1" = 10'

© 2005 JDAVIS ARCHITECTS EXPRESSLY RESERVES ITS COMMON LAW COPYRIGHT AND OTHER PROPERTY RIGHTS IN THESE PLANS. THESE PLANS ARE NOT TO BE REPRODUCED, CHANGED OR COPIED IN ANY FORM OR MANNER WHATSOEVER, NOR ARE THEY TO BE ASSIGNED TO ANY THIRD PARTY WITHOUT FIRST OBTAINING THE EXPRESSED WRITTEN PERMISSION AND CONSENT OF JDAVIS ARCHITECTS, PLLC

LAYER MANAGER:

JDAVISARCHITECTS
510 Glenwood Ave. Suite 201 | Raleigh, NC 27603 | tel 919.835.1500 | fax 919.835.1510

Cary Village Square
Facade Renovations
Cary, North Carolina

NORTH CAROLINA REGISTERED LANDSCAPE ARCHITECT 953 KENNETH D. THOMPSON

		DATE
PROJECT:	05083	08.15.05
REVISIONS:	SITE PLAN RESPONSE	10.28.05
	HVAC NOTES	12.06.05
DRAWN BY:	SB	
CHECKED BY:	KT	
CONTENT:	ENLARGED SITE PLAN	

6

P:\Land\05\05083-Cary Village\dwg\cary site4.dwg, 12/6/2005 3:06:19 PM, HP DesignJet 1050C by HP.pc3