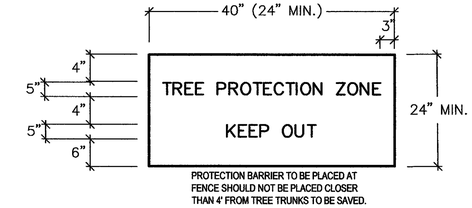

PROTECTION BARRIER TO BE PLACED AT FENCE SHOULD NOT BE PLACED CLOSER THAN 4' FROM TREE TRUNKS TO BE SAVED.

NOTES:
1. WARNING SIGNS TO BE MADE OF DURABLE, WEATHERPROOF MATERIAL.
2. LETTERS ARE TO BE 5" HIGH MIN., CLEARLY LEGIBLE AND SPACED AS DETAILED.
3. SIGNS ARE TO BE PLACED NO GREATER THAN 300' ON CENTER.
4. PLACE SIGN AT EACH END OF LINEAR TREE PROTECTION AREA AND 300' O.C. MAX. THEREAFTER.
5. FOR TREE PROTECTION AREAS LESS THAN 300' IN PERIMETER, PROVIDE NO LESS THAN ONE SIGN PER PROTECTION AREA.
6. ATTACH SIGNS SECURELY TO FENCE POSTS AND FABRIC.
7. MAINTAIN TREE PROTECTION FENCE THROUGHOUT DURATION OF PROJECT.
8. ADDITIONAL SIGNS MAY BE REQUIRED BY TOWN OF CARY INSPECTIONS DEPARTMENT BASED ON ACTUAL FIELD CONDITIONS.

INSTALL TREE PROTECTION FENCE & SIGNAGE PRIOR TO CALLING FOR THE INITIAL ON-SITE INSPECTION BY THE TOWN OF CARY ZONING INSPECTOR.

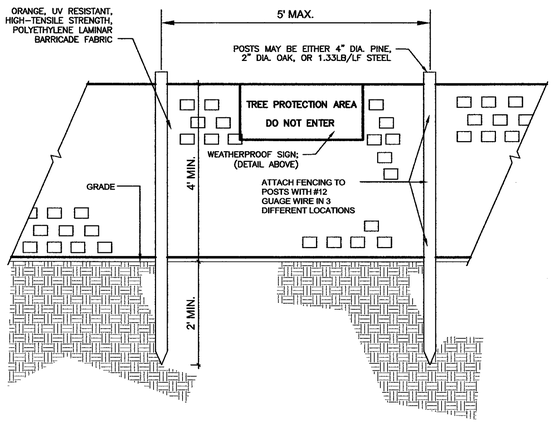

TREE PROTECTION FENCE
SCALE: NTS

3

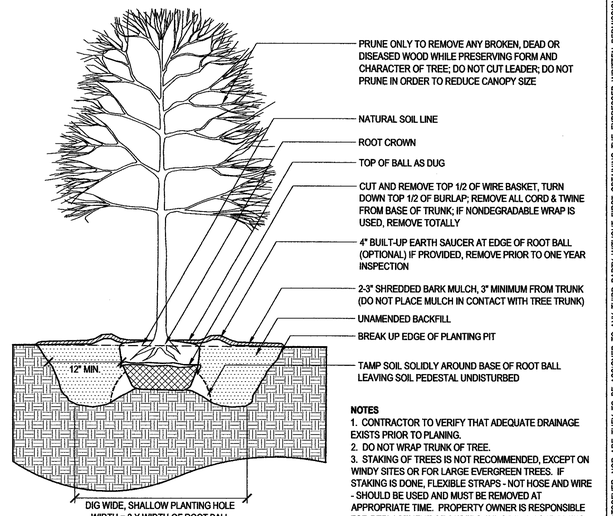

NOTES
1. CONTRACTOR TO VERIFY THAT ADEQUATE DRAINAGE EXISTS PRIOR TO PLANING.
2. DO NOT WRAP TRUNK OF TREE.
3. STAKING OF TREES IS NOT RECOMMENDED, EXCEPT ON WINDY SITES OR FOR LARGE EVERGREEN TREES. IF STAKING IS DONE, FLEXIBLE STRAPS - NOT HOSE AND WIRE - SHOULD BE USED AND MUST BE REMOVED AT APPROPRIATE TIME. PROPERTY OWNER IS RESPONSIBLE FOR REPLACEMENT OF DESTROYED OR DAMAGED TREES.
4. ALL TREES SHALL CONFORM TO THE STANDARDS SET FORTH IN THE MOST RECENT AMERICAN STANDARDS OF NURSERY STOCK PUBLISHED BY AMERICAN ASSOCIATION OF NURSERYMEN (A.A.N.).
5. TREES WITH ROOT FLARE COVERED BY MORE THAN 1.5" OF SOIL WILL BE REJECTED PRIOR TO INSTALLATION.
6. A ROOT COLLAR EXCAVATION FOR ALL TREES SPECIFIED WILL BE DONE BY THE TOWN ARBORIST TO ENSURE THAT TREES WERE NOT PLANTED/GROWN TOO DEEPLY AT THE SOURCE (NURSERY). LANDSCAPE CONTRACTOR SHALL HAVE SUPPLIER MARK GROUND LEVEL LINE ABOVE ROOTBALL. IF TOWN ARBORIST DETERMINES THAT THERE IS EXCESSIVE SOIL OVER ROOT CROWN, THESE TREES WILL BE REJECTED.

DETAIL NO:
LA-24
LANDSCAPE
Town of Cary **Community Appearance Manual**

TREE PLANTING
SCALE: NTS

1

1. VERIFICATION OF TOTAL LANDSCAPE MATERIAL QUANTITIES AS SHOWN ON THE LANDSCAPE PLANS AND IN THE PLANT LIST SHALL BE THE RESPONSIBILITY OF THE LANDSCAPE CONTRACTOR. THE LANDSCAPE ARCHITECT SHALL BE NOTIFIED OF ANY DISCREPANCIES PRIOR TO FINAL BIDDING OR INSTALLATION.

2. ALL LANDSCAPE MATERIALS SHALL CONFORM TO THE ACCEPTED STANDARDS ESTABLISHED BY THE AMERICAN ASSOCIATION OF NURSERYMEN.

3. LANDSCAPE MATERIAL PLACED IN PREPARED HOLES SHALL BE PROPERLY BACKFILLED PRIOR TO THE END OF THE WORKING DAY.

4. ALL SAUCERS SHALL BE SOAKED WITH WATER AND MULCHED IMMEDIATELY FOLLOWING INSTALLATION. ALL PREPARED GROUND- COVER AND ANNUAL BED INSTALLATIONS SHALL BE PROPERLY SOAKED AND MULCHED PRIOR TO THE END OF THE DAY.

5. LANDSCAPE ARCHITECT SHALL APPROVE ANY ON-SITE PLANT STORAGE AREA FOR ACCESSIBILITY, SHADE CONDITIONS, HEALING-IN MULCH MATERIAL AND TEMPORARY WATERING METHODS.

6. ALL ROOT BALLS REMOVED FROM CONTAINERS SHALL BE SCARIFIED BY HAND PRIOR TO PLACEMENT AND BACK FILLING WITH PREPARED SOILS. HAND TOOLS ARE NOT TO BE USED TO SCARIFY ROOT BALLS.

7. ALL ROPE AND WRAPPING TWINE SHALL BE CUT AND REMOVED FROM AROUND THE UPPER PARTS OF THE ROOT BALL. METAL BASKET WIRES AND BURLAP SHALL BE PULLED BACK AND TUCKED UNDER THE EDGES OF THE SAUCER RINGS ON ALL TREES AND LARGE SHRUBS. ALL SYNTHETIC BURLAP SHALL BE REMOVED FROM PLANT BALLS PRIOR TO BACKFILLING.

8. ALL PLANT BEDS OR RAISED SAUCER RINGS SHALL BE EDGED WITH SMOOTH, CONTINUOUS CURVES. DOUBLE SHREDDED MULCH, AS SPECIFIED, SHALL BE INSTALLED TO A DEPTH OF 4" IN AREAS NOTED ON THE LANDSCAPE PLAN.

9. ALL PLANT MATERIAL SHALL BE PLANTED AT HEIGHTS AS ILLUSTRATED IN PLANT DETAILS.

10. TREE GUYING SHALL BE PERFORMED WITHIN A WEEK OF PLANTING. THE LANDSCAPE CONTRACTOR SHALL BE RESPONSIBLE FOR REMOVING ALL TREE GUYING WIRES, RUBBER HOSES AND STAKES AFTER THE FIRST FULL GROWING SEASON OR ONE YEAR, WHICH EVER COMES FIRST.

11. B&B AS LISTED UNDER "ROOT" IN THE PLANT LIST INDICATES BALLED AND BURLAPPED.

12. CONTRACTOR SHALL VERIFY LOCATIONS OF UNDERGROUND UTILITIES PRIOR TO PLANTING.

13. ALL PLANT BEDS AND RAISED SAUCER RINGS SHALL BE GRADED TO PROVIDE ADEQUATE DRAINAGE AND SHALL BE MULCHED WITH 4" OF FRESH, CLEAN DOUBLE SHREDDED MULCH.

14. A MINIMUM OF 300 SF OF PLANTING AREA SHALL BE PROVIDED FOR EACH LARGE SHADE TREE. A MINIMUM OF 250 SF OF PLANTING AREA SHALL BE PROVIDED FOR EACH ORNAMENTAL TREE.

15. ALL MATERIALS, PLANTING AND LANDSCAPE WORK SHALL CONFORM TO THE CURRENT TOWN OF CARY STANDARD SPECIFICATIONS AND DETAILS.

LANDSCAPE NOTE
SCALE: NTS

4

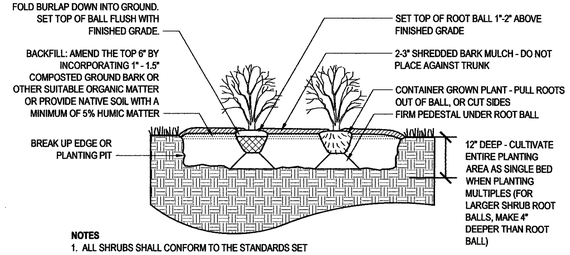

NOTES
1. ALL SHRUBS SHALL CONFORM TO THE STANDARDS SET FORTH IN THE MOST RECENT AMERICAN STANDARDS FOR NURSERY STOCK PUBLISHED BY THE AMERICAN ASSOCIATION OF NURSERYMEN (A.A.N.).
2. SOIL ANALYSIS SHALL BE OBTAINED PRIOR TO PLANTING. SOIL SHALL BE AMENDED AS RECOMMENDED.
3. SHEET PREPARATION OF BEDS IS HIGHLY PREFERRED TO INDIVIDUALLY DUG HOLES.

DETAIL NO:
LA-25
LANDSCAPE
Town of Cary **Community Appearance Manual**

SHRUB, GROUNDCOVER, AND PERENNIAL PLANTING
SCALE: NTS

2

05-SP-113
APPROVED
TOWN OF CARY
APPROVED BY DRC DATE 11-21-05
PLANNING MZ DATE 1-30-06
ENGINEERING TS DATE 1-31-06

© 2005 JDAVIS ARCHITECTS EXPRESSLY RESERVES ITS COMMON LAW COPYRIGHT AND OTHER PROPERTY RIGHTS IN THESE PLANS. THESE PLANS ARE NOT TO BE REPRODUCED, CHANGED OR COPIED IN ANY FORM OR MANNER WHATSOEVER, NOR ARE THEY TO BE ASSIGNED TO ANY THIRD PARTY WITHOUT FIRST OBTAINING THE EXPRESSED WRITTEN PERMISSION AND CONSENT OF JDAVIS ARCHITECTS, PLLC

JDAVISARCHITECTS
510 Glenwood Ave. Suite 201 | Raleigh, NC 27603 | tel 919.835.1500 | fax 919.835.1510

Cary Village Square Facade Renovations
Cary, North Carolina

NORTH CAROLINA REGISTERED LANDSCAPE ARCHITECT 953 KENNETH D. THOMPSON 1-30-06

		DATE
PROJECT:	05083	08.15.05
REVISIONS:	SITE PLAN RESPONSE	10.28.05
	HVAC NOTES	12.06.05
	.	.
	.	.
	.	.
	.	.
	.	.
DRAWN BY:	SB	
CHECKED BY:	KT	
CONTENT:	LANDSCAPE DETAILS	
	.	.
	.	.
	.	.

LP2

P:\Land\05\05083-Cary Village\dwg\cary dtl2.dwg, 12/6/2005 3:08:27 PM, HP DesignJet 1050C by HP.pc3