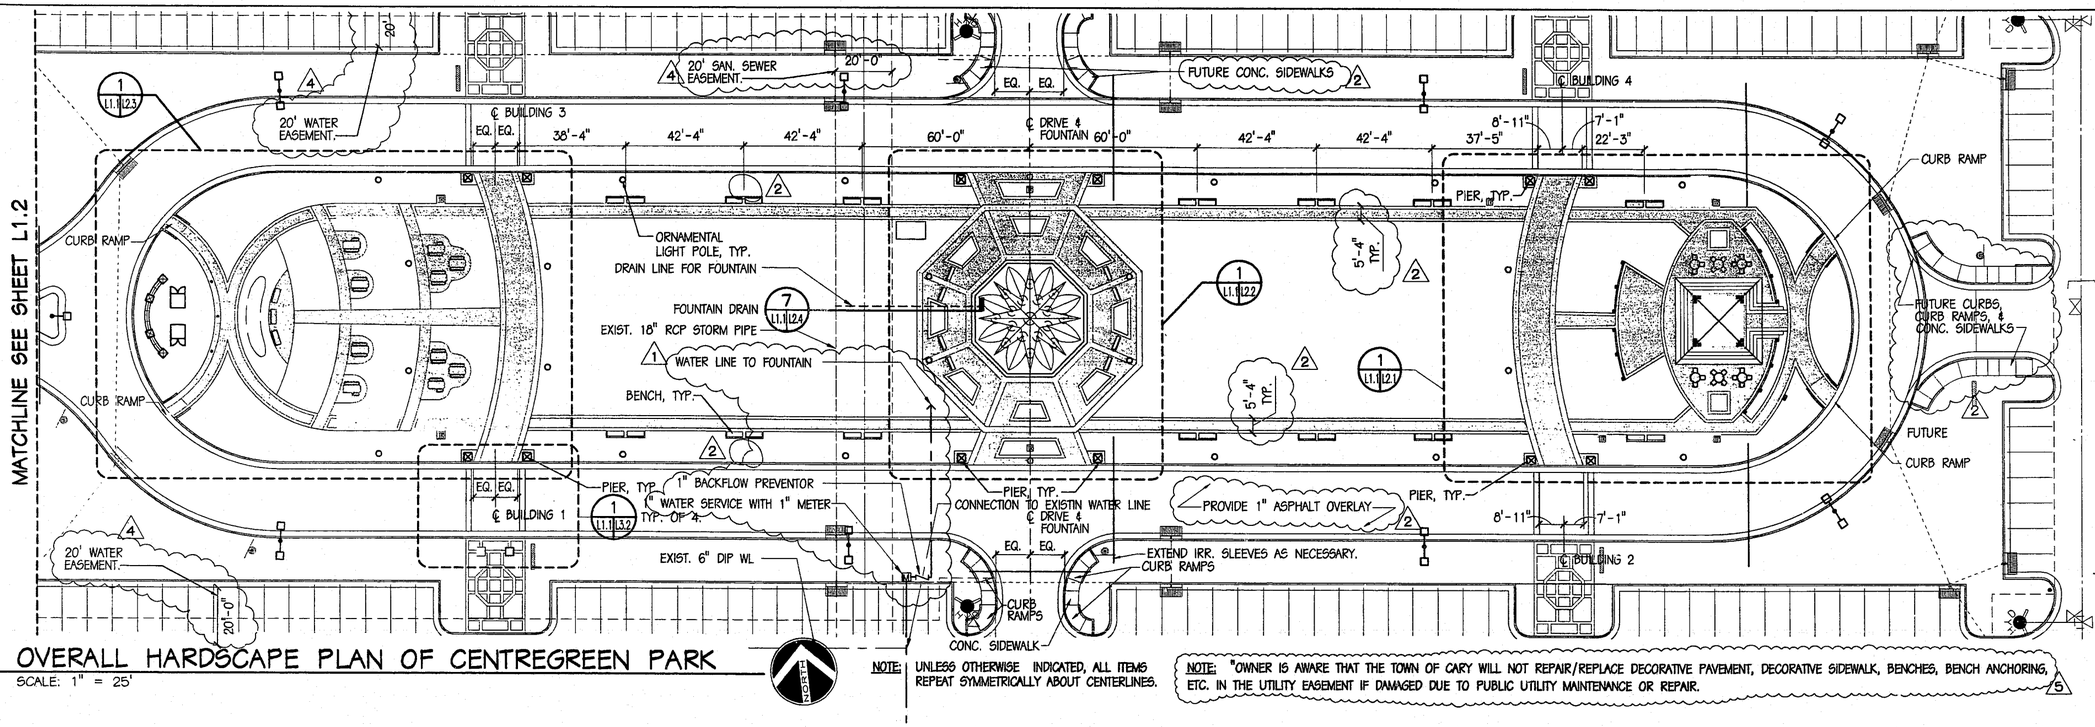

OVERALL HARDSCAPE PLAN OF CENTREGREEN PARK

SCALE: 1" = 25'

NOTE: UNLESS OTHERWISE INDICATED, ALL ITEMS REPEAT SYMMETRICALLY ABOUT CENTERLINES.

NOTE: "OWNER IS AWARE THAT THE TOWN OF CARY WILL NOT REPAIR/REPLACE DECORATIVE PAVEMENT, DECORATIVE SIDEWALK, BENCHES, BENCH ANCHORING, ETC. IN THE UTILITY EASEMENT IF DAMAGED DUE TO PUBLIC UTILITY MAINTENANCE OR REPAIR. 5

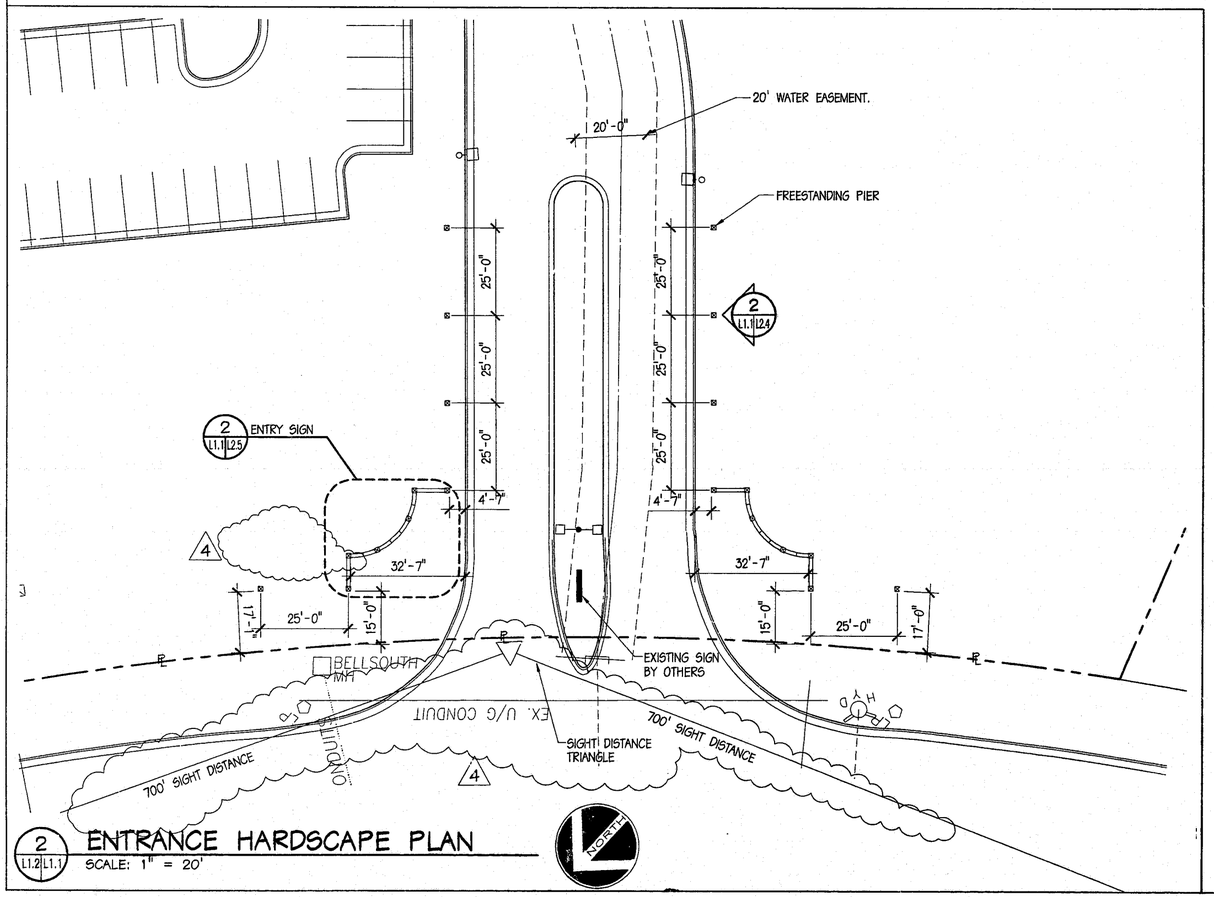

ENTRANCE HARDSCAPE PLAN

SCALE: 1" = 20'

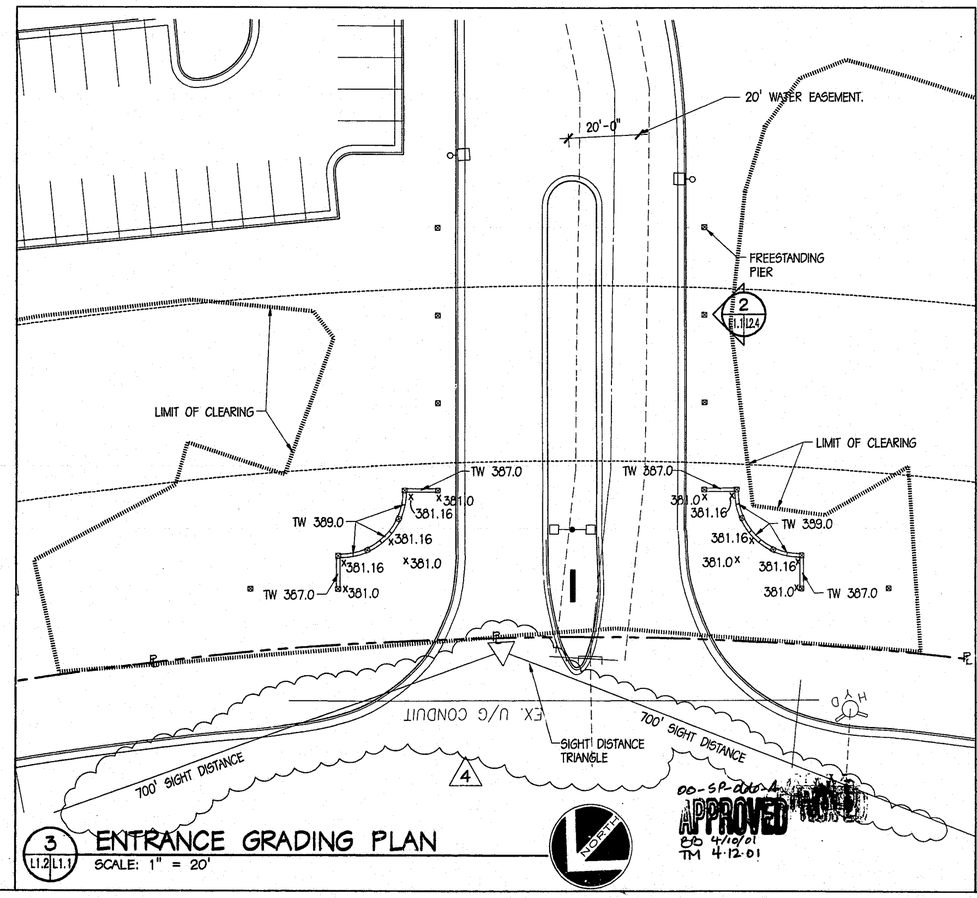

ENTRANCE GRADING PLAN

SCALE: 1" = 20'

00-SP-dte-4
APPROVED
BD 4/10/01
TM 4-12-01

CMSS Architects, P.C. expressly reserves the rights under common law copyright and ownership rights in connection with the designs, concepts, and drawings presented in this document. This document(s) and or design(s) shall not be reproduced, changed, or copied in any form or manner whatsoever, nor shall they be assigned to any third party without expressed written consent of CMSS Architects, P.C. © 1999.

CMSS ARCHITECTS

SUITE 200
5041 CORPORATE WOODS DRIVE
VIRGINIA BEACH, VIRGINIA 23462
(757) 222-2010

DES. MU DR. PW CHK. JJC

DATE MAR. 31, 2000

REVISIONS
1 4/07/00
2 6/1/00
4 02/15/01 T.O.C. COMMENTS
5 04/03/01 T.O.C. COMMENTS

BURRELL F. SAUNDERS REGISTERED ARCHITECT NORTH CAROLINA VIRGINIA BEACH, VA 4601

CENTRAL PARK AT CENTREGREEN
900 CENTREGREEN WAY
CARY, NORTH CAROLINA

LAYOUT PLANS

PROJECT NO. 99-137

L1.1

HARDSCAPE PLAN

SHEET OF