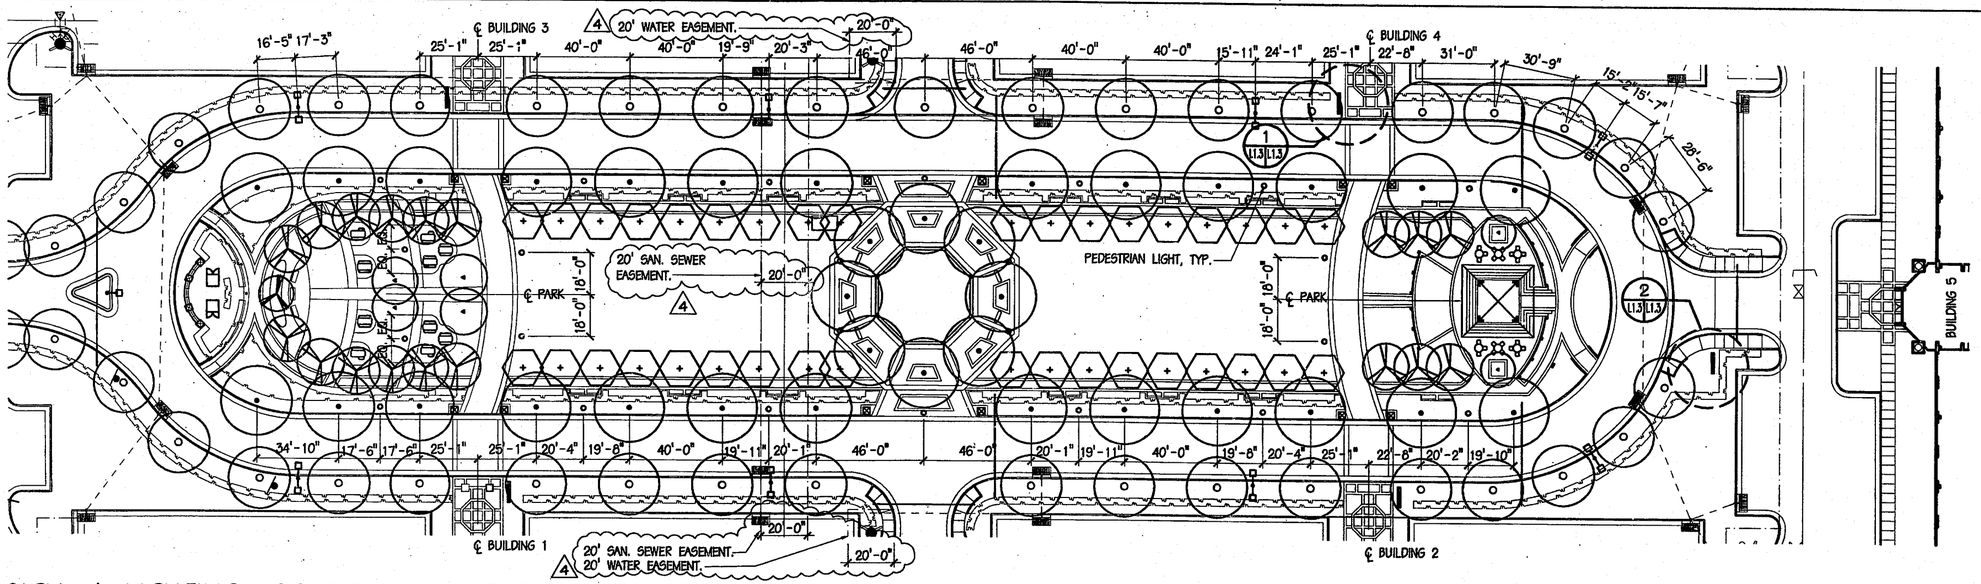

TREE, SIGN, & LIGHTING LOCATION PLAN FOR CENTRAL PARK

SCALE: 1" = 30'

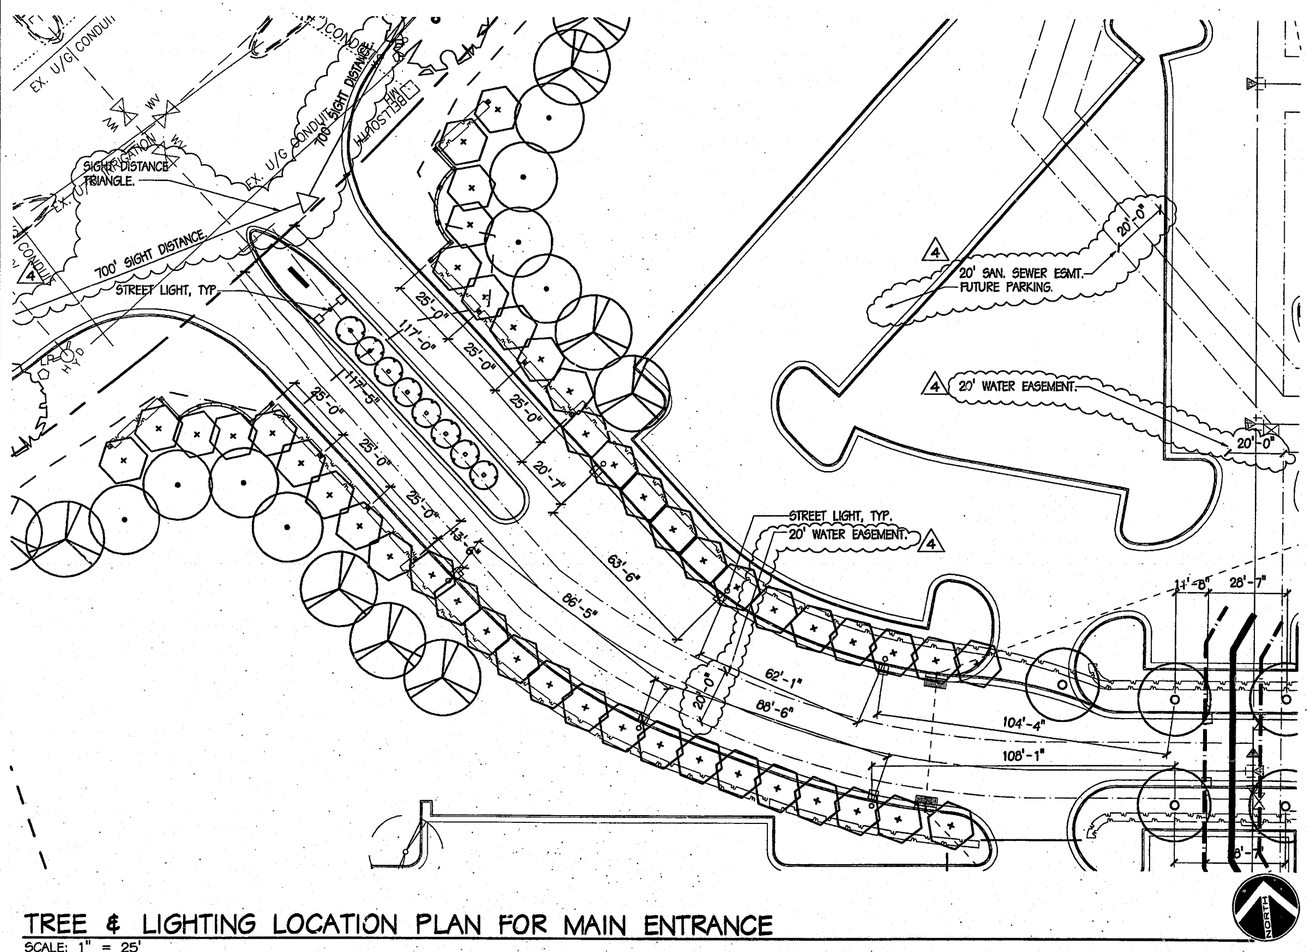

TREE & LIGHTING LOCATION PLAN FOR MAIN ENTRANCE

SCALE: 1" = 25'

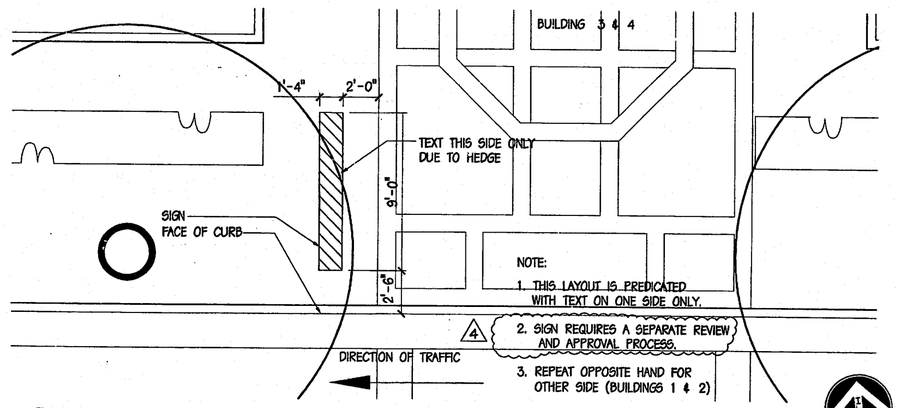

1 L1.3 L1.3 TYPICAL SIGN LAYOUT (BUILDINGS 1-4)

SCALE: 1/4" = 1'-0"

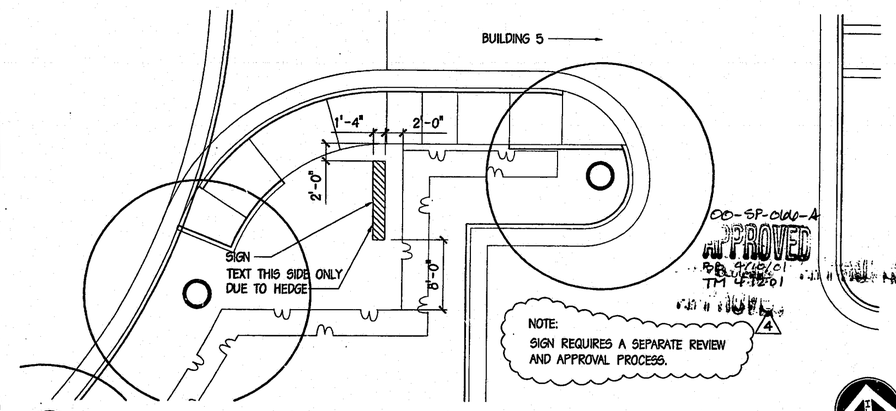

2 L1.3 L1.3 SIGN LAYOUT (BUILDING 5)

SCALE: 1/8" = 1'-0"

CMSS
ARCHITECTS P.C.
SUITE 200
5041 CORPORATE WOODS DRIVE
VIRGINIA BEACH, VIRGINIA 23462
(757) 222-2010

DES. MU DR. PW CHK. JJC

DATE MAR. 31, 2000

REVISIONS
1 06/01/00 ENTIRE SHEET
4 02/15/01 T.O.C. COMMENTS

BURRELL F. SAUNDERS REGISTERED ARCHITECT 4835 NORTH CAROLINA VIRGINIA 4/16/01

CMSS Architects, P.C. expressly reserves the rights under common law copyright and ownership rights in connection with the designs, concepts, and drawings presented in this document. This document(s) and or design(s) shall not be reproduced, changed, or copied in any form or manner whatsoever nor are they to be assigned to any third party without expressed written consent of CMSS Architects, P.C. © 1999.

CENTRAL PARK AT CENTREGREEN

900 CENTREGREEN WAY
CARY, NORTH CAROLINA

TREE, SIGN, & LIGHTING LOCATION PLAN

PROJECT NO. 99-137

L1.3

HARDSCAPE PLAN

SHEET OF