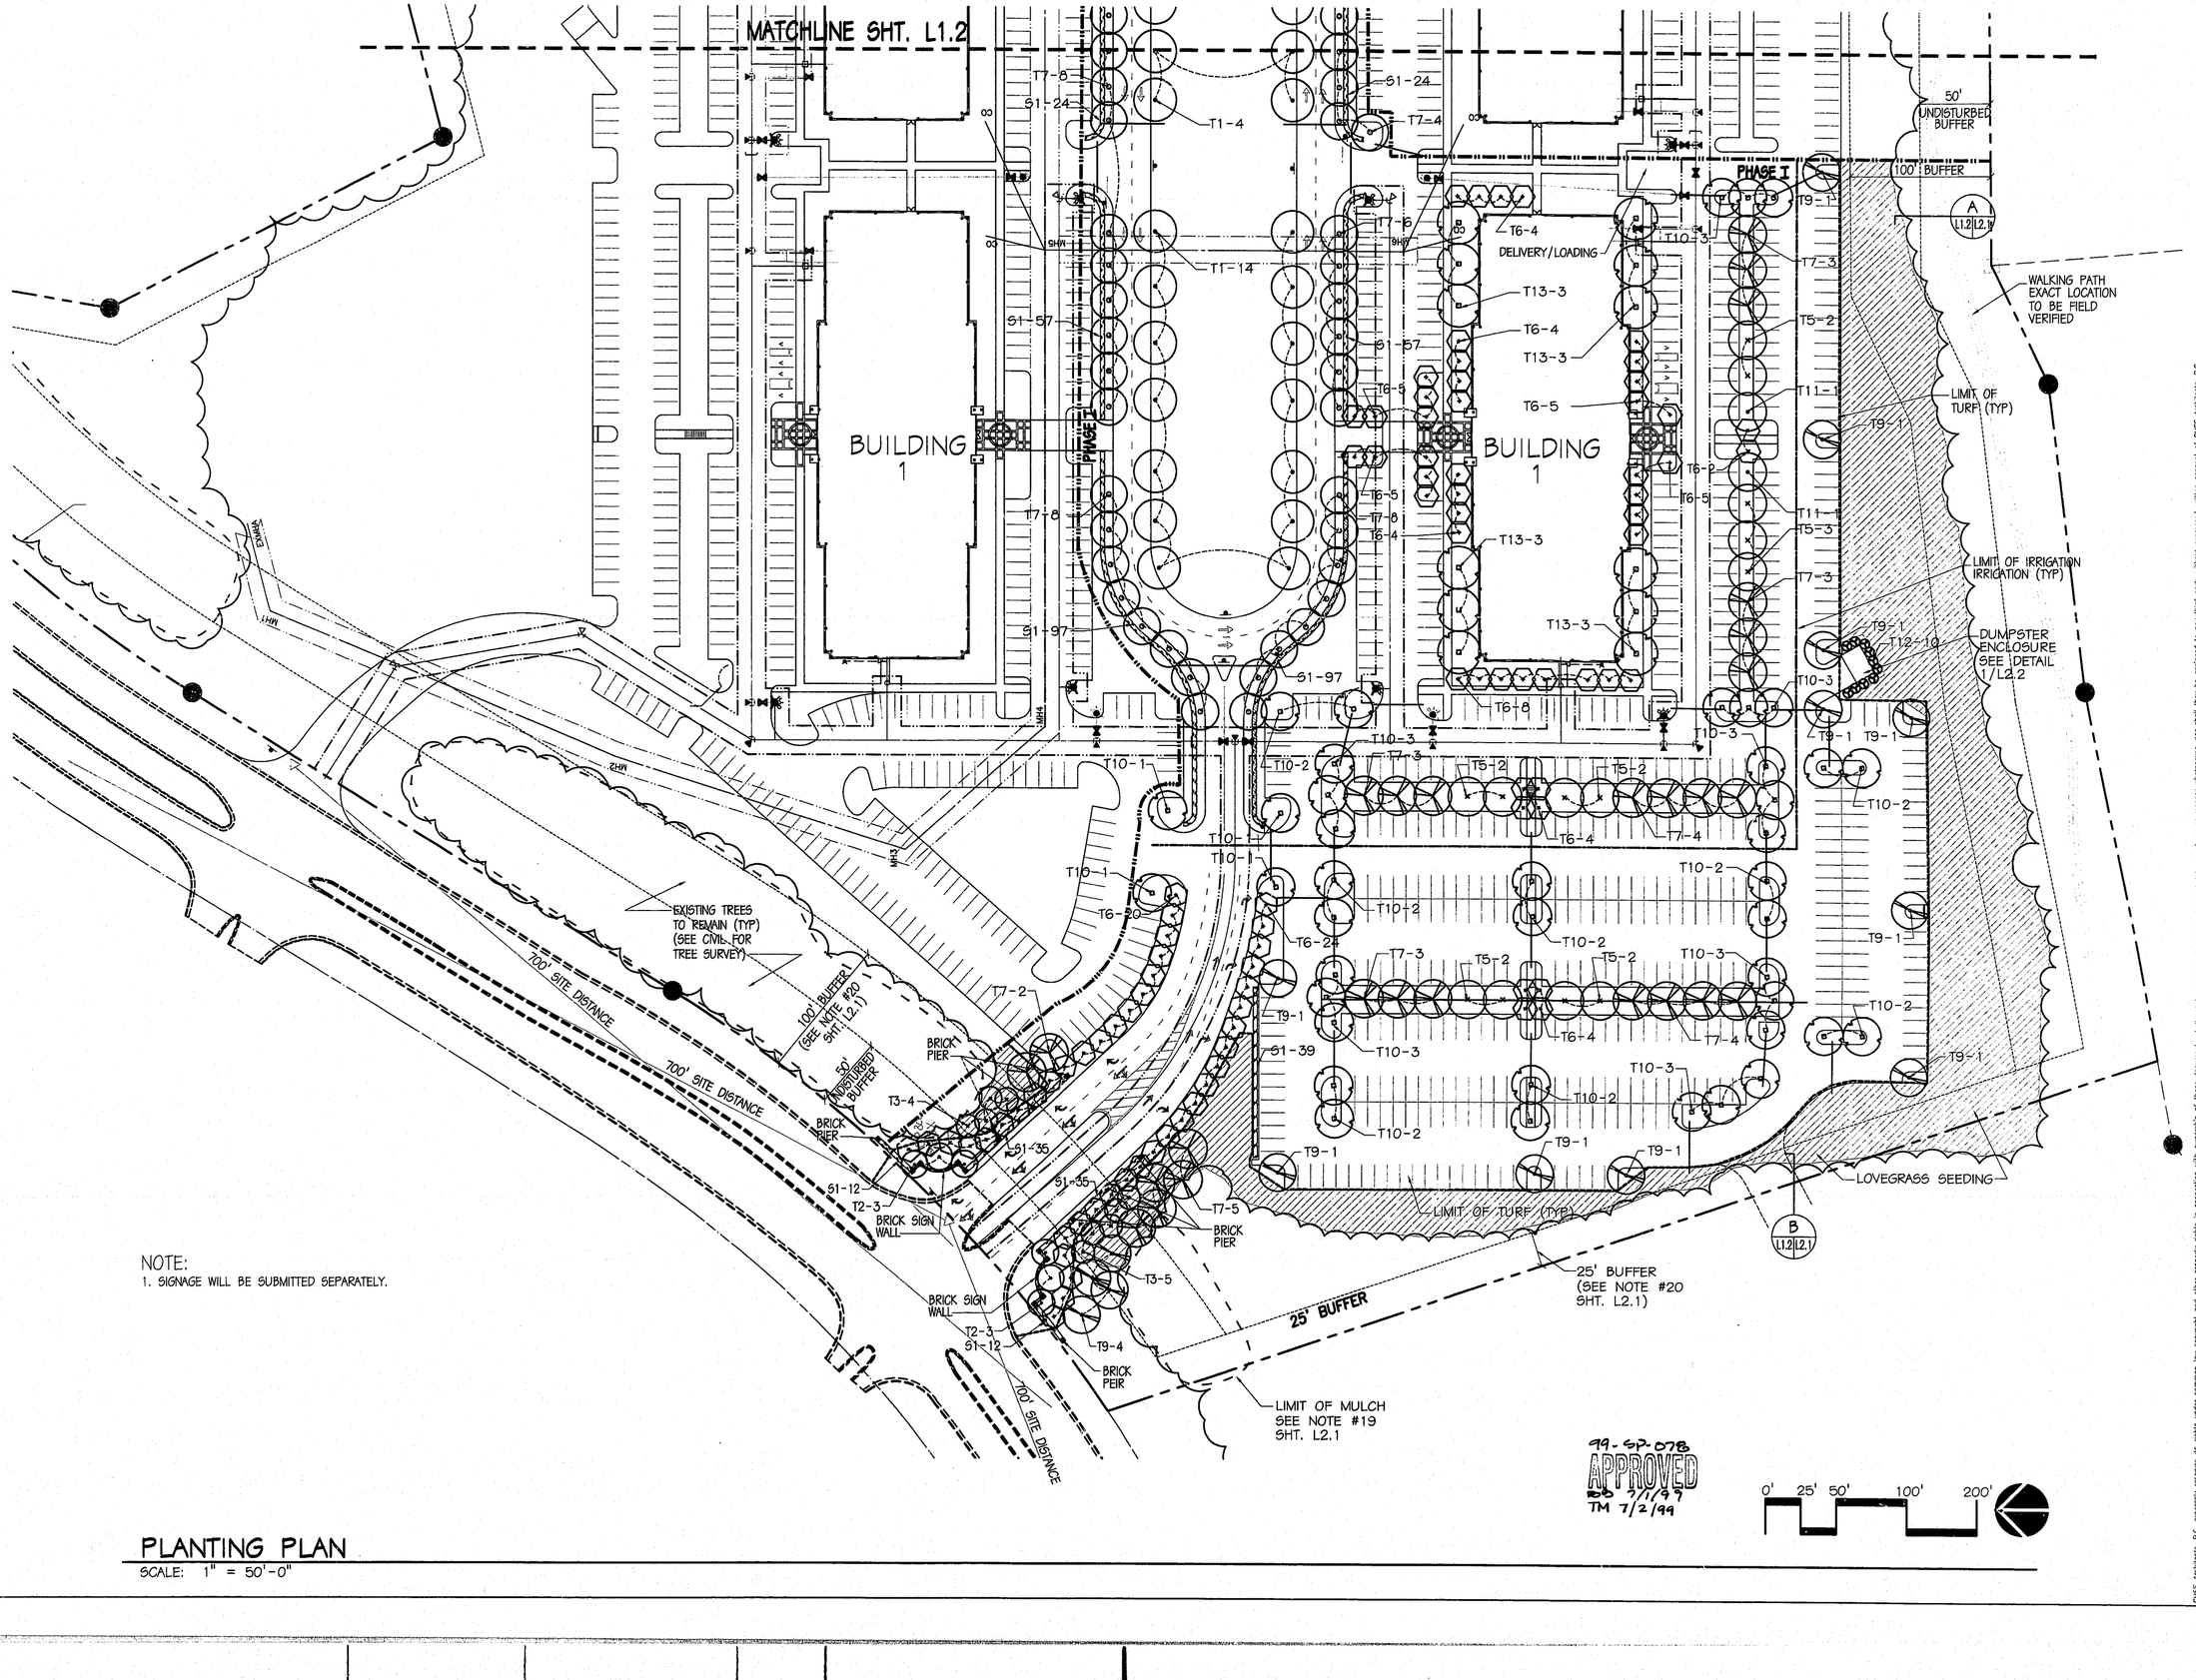

NOTE:
1. SIGNAGE WILL BE SUBMITTED SEPARATELY.

PLANTING PLAN
SCALE: 1" = 50'-0"

CMSS ARCHITECTS P.C.

SUITE 200
5041 CORPORATE WOODS DRIVE
VIRGINIA BEACH, VIRGINIA 23462
(757) 497-5060

DES. KBH DR. CJB CHK. JJC

DATE APRIL 29, 1998

REVISIONS
1 5/26/98
2 9/4/98 PHASE I
3 9/17/98 ENTRY PLAZA LANDSCAPING SCREEN WALLS
4 4/9/99 ENTIRE PLAN
5 5/5/99 TOWN COMMENTS

WESTON FIVE OFFICE COMPLEX
BUILDING 1
CARY NORTH CAROLINA

PLANTING PLAN

PROJECT NO. 97076

L1.2
99-SP-078

SHEET OF

CMSS Architects, P.C. expressly reserves its rights under common law copyright and other property rights in connection with ownership of these documents shall not be reproduced, changed, or copied in any form or manner whatsoever, nor shall they be assigned to any third party without expressed written consent of CMSS Architects, P.C.