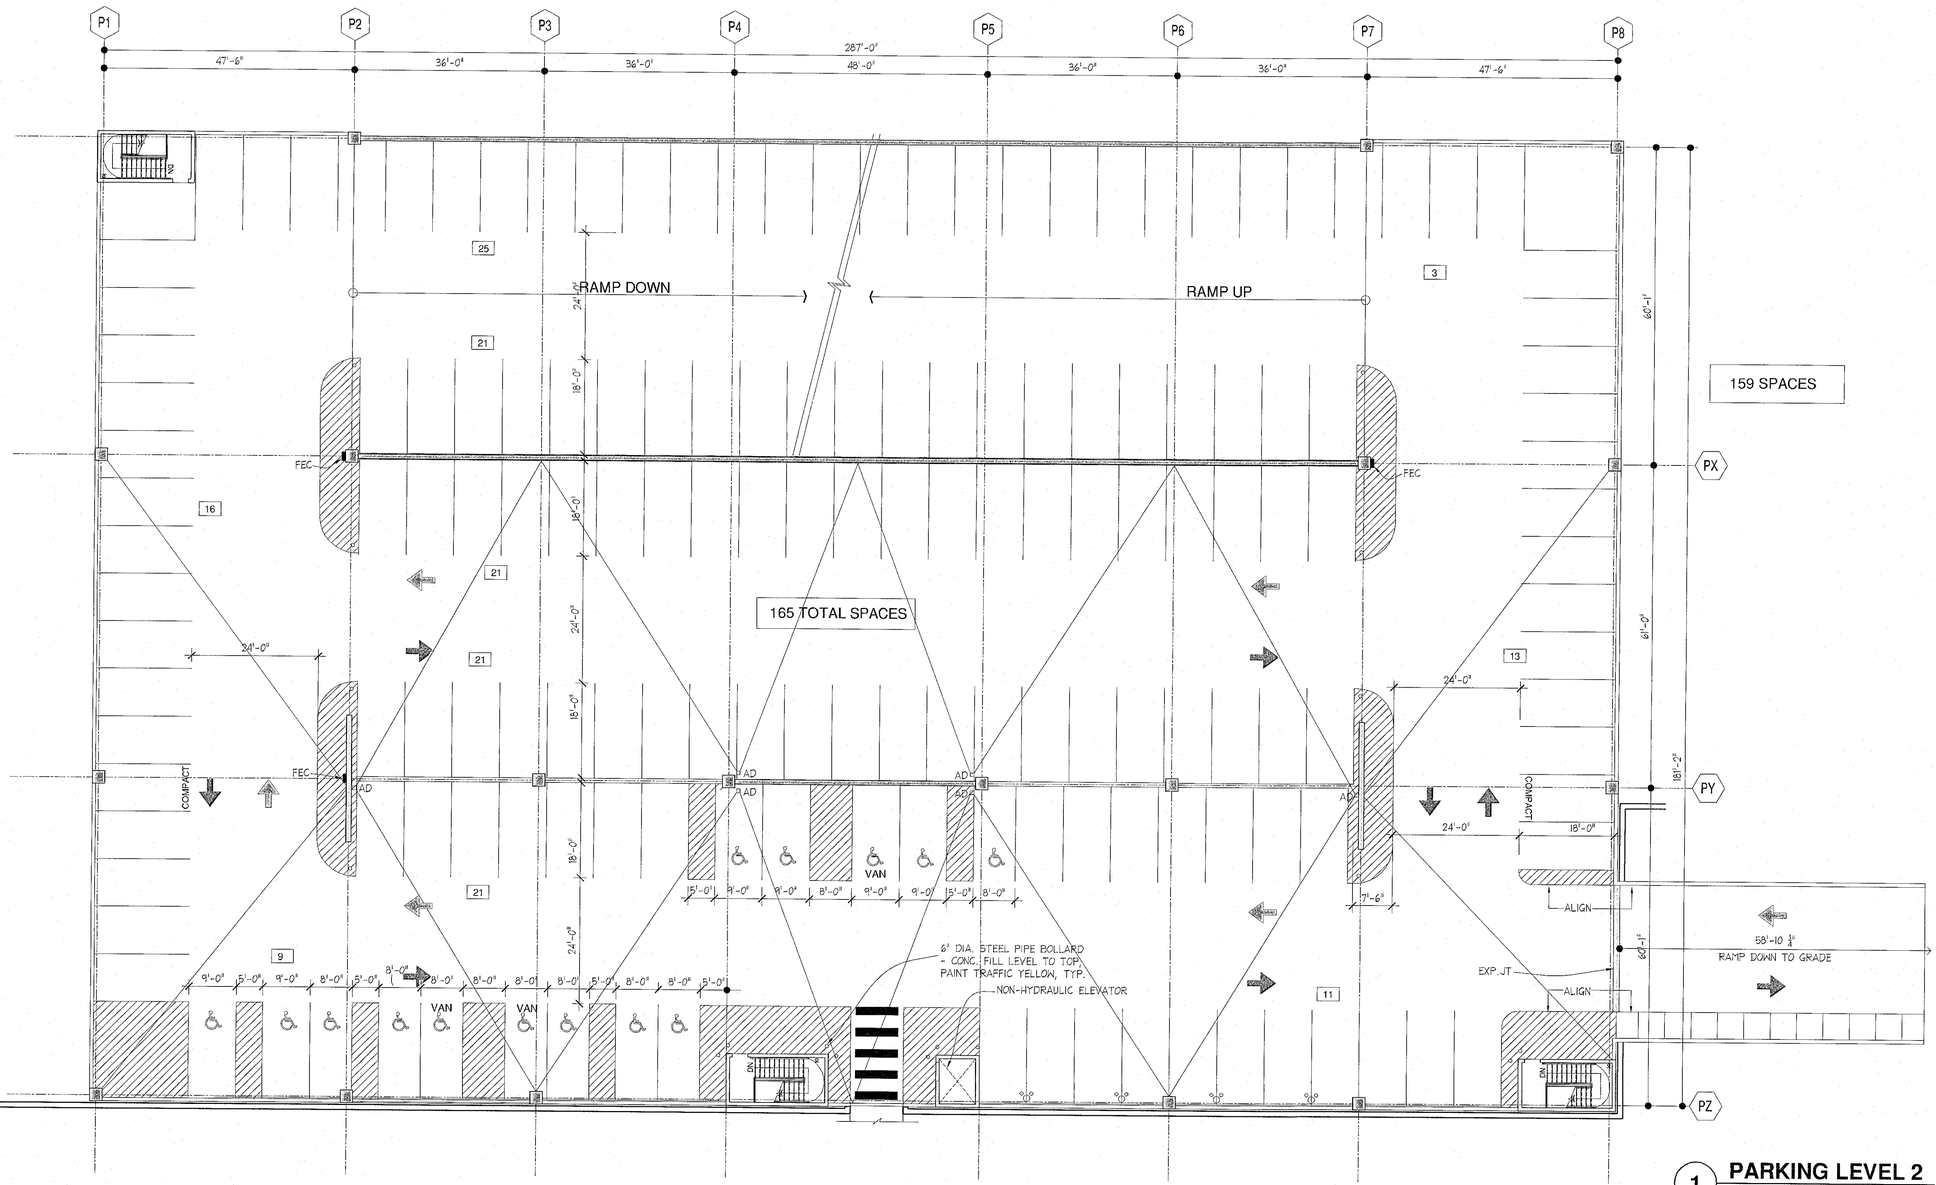

1 PARKING LEVEL 2

Scale: 3/32" = 1'-0"

NOT TO SCALE. REFER TO BUILDING PERMIT DRAWING SET.

16-SP-049
HTE #: 17-0052
Approved by the Town of Cary
Development Review Committee

Planner: KMH Date: 21 Sep 2016

RULE JOY TRAMMELL | RUBIO LLC
ARCHITECTURE | INTERIOR DESIGN
300 Galleria Parkway Suite 740 Atlanta, Georgia 30339
770-661-1492 (phone) 770-661-1493 (fax)
www.rjtrdesign.com

THIS DRAWING IS THE PROPERTY OF RULE JOY TRAMMELL + RUBIO, LLC AND MAY NOT BE REPRODUCED OR USED IN ANY WAY WITHOUT THE EXPRESS WRITTEN CONSENT OF RJTR.

PRINTED

DATE	ISSUE/REVISION
08/11/16	DEV. REVIEW COMMENTS

PARKING DECK LEVEL 2 PLAN

CENTREGREEN THREE PARKING DECK

5025 CENTREGREEN WAY
CARY, NORTH CAROLINA

COMMISSION NO: 14-078.00

DRAWING NO:
AP1-02-3

DATE