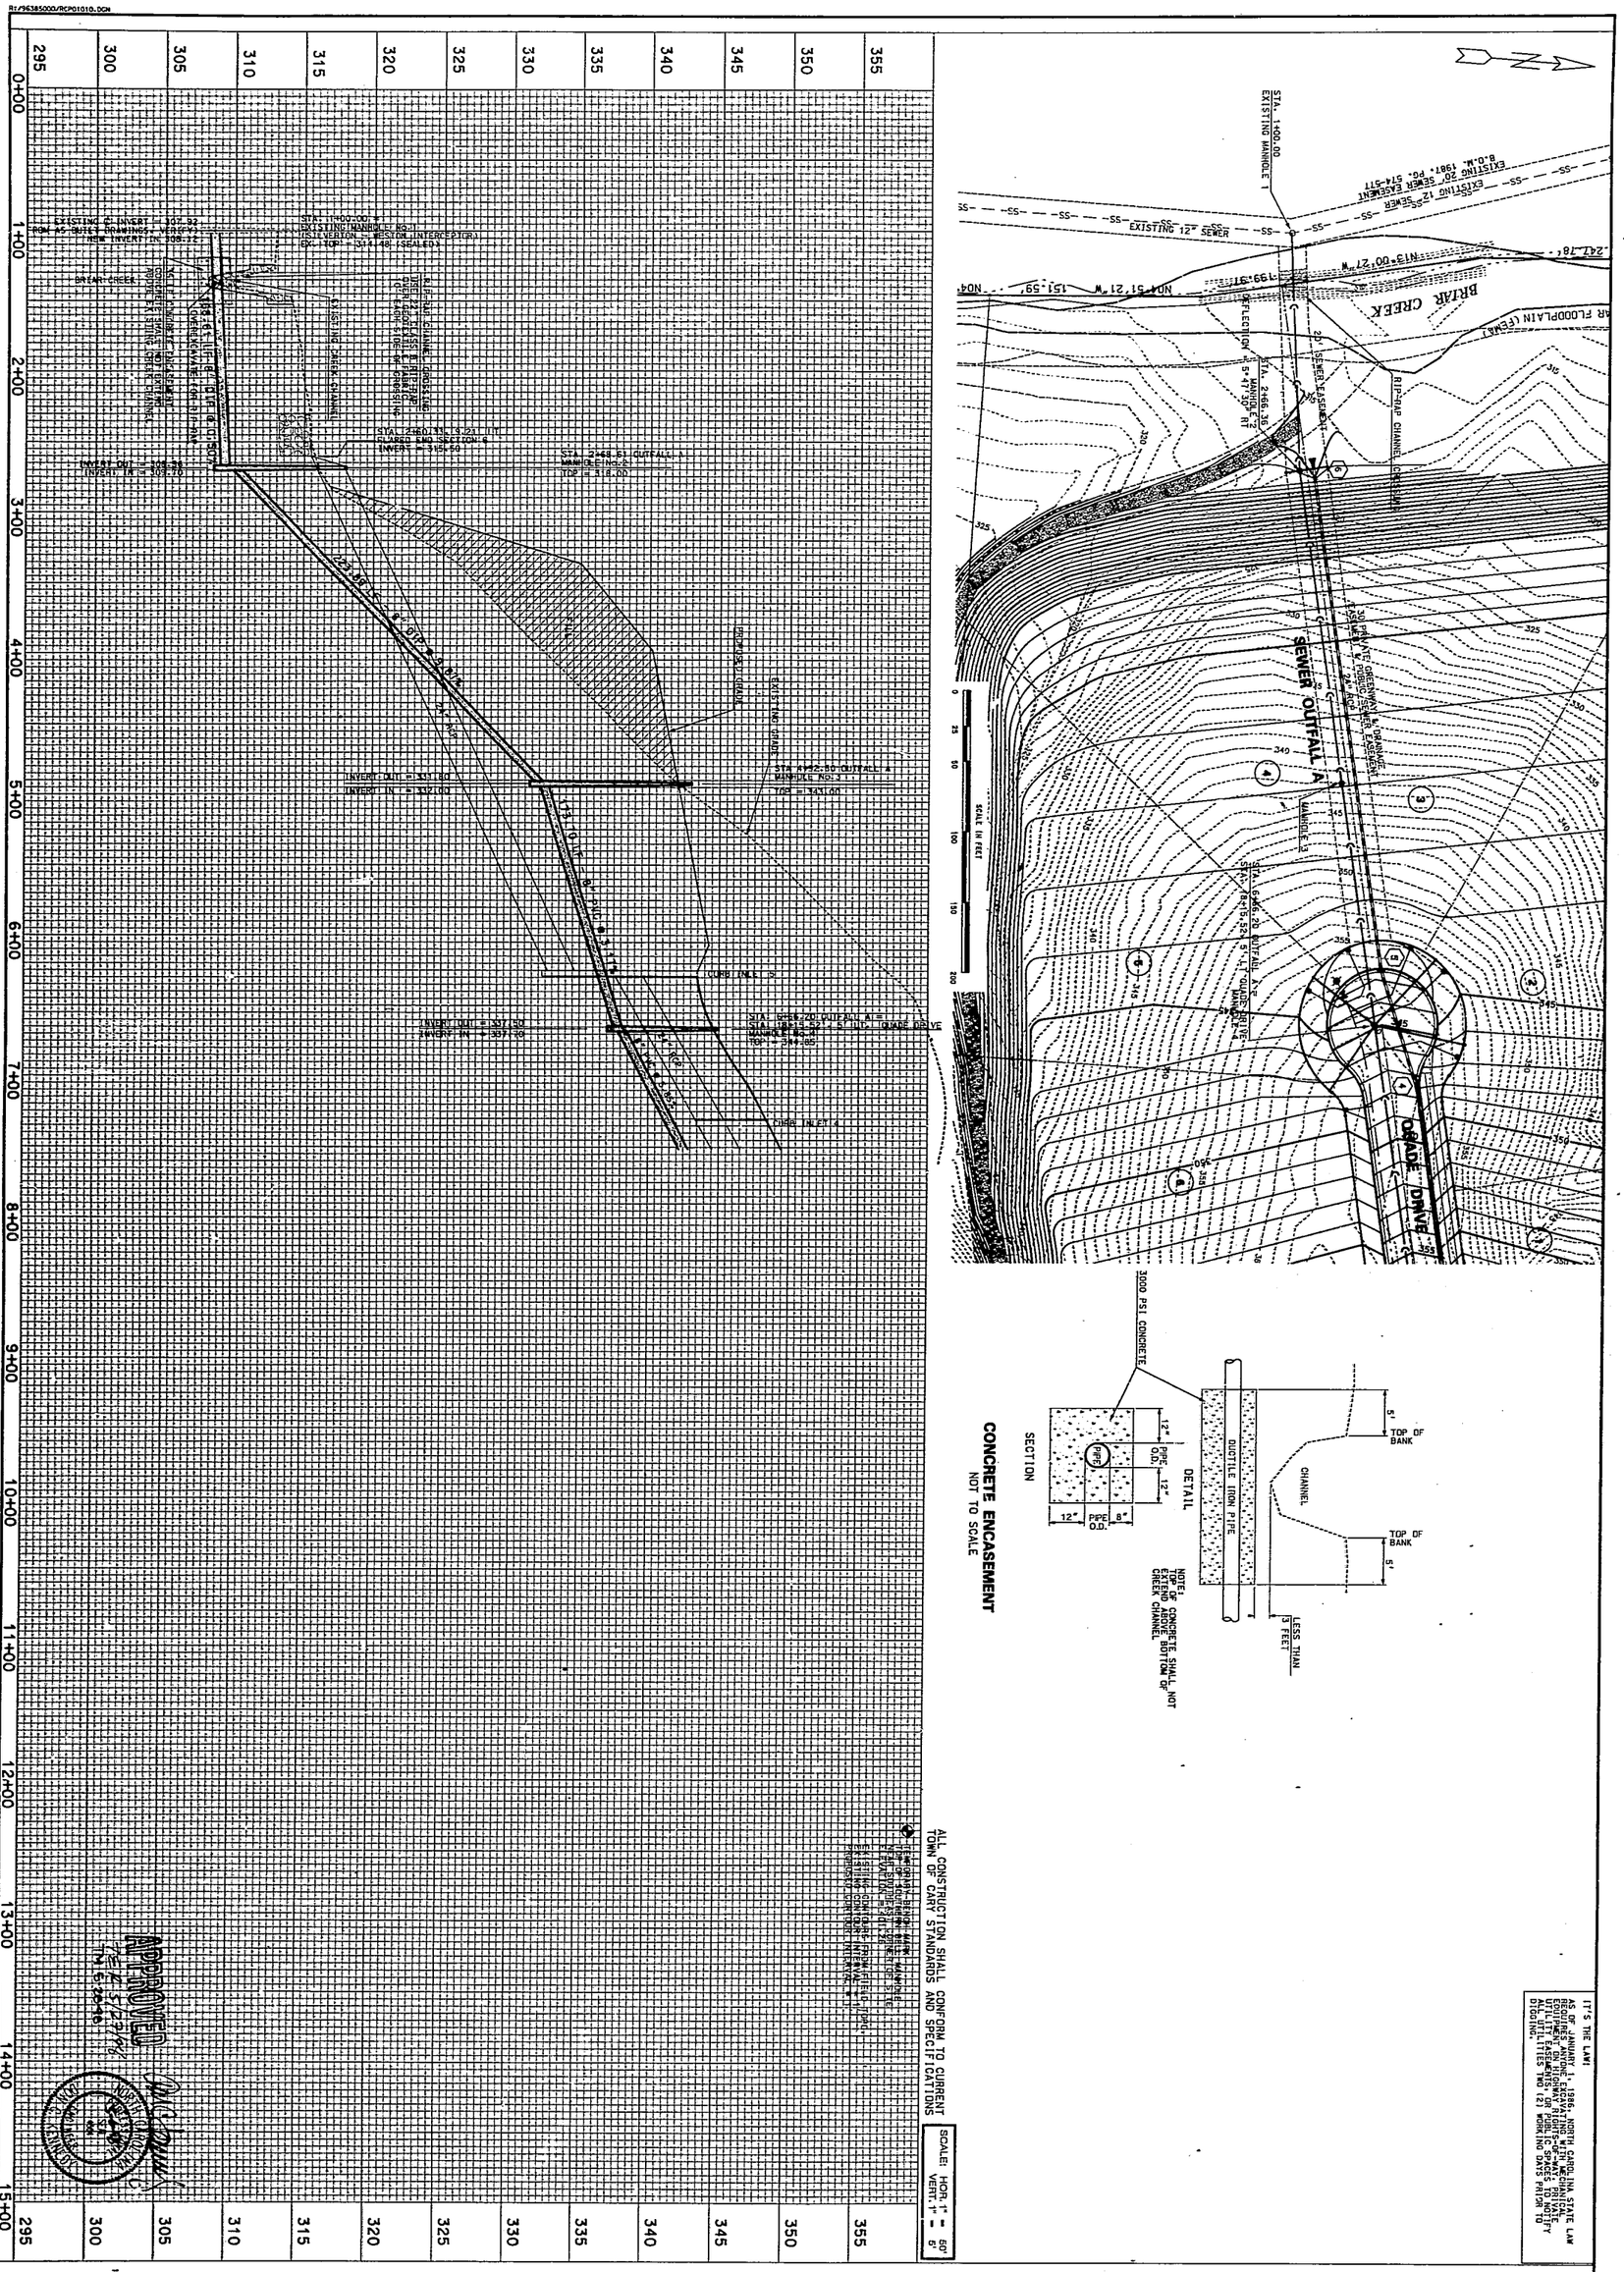

IT'S THE LAW!
AS OF JANUARY 1, 1986, NORTH CAROLINA STATE LAW REQUIRES ANYONE EXCAVATING WITH MECHANICAL EQUIPMENT ON HIGHWAY RIGHTS-OF-WAY, PRIVATE UTILITY EASEMENTS, OR PUBLIC SPACES TO NOTIFY ALL UTILITIES TWO (2) WORKING DAYS PRIOR TO DIGGING.

SHEET						
C4.2 6 OF 7	**CENTREWEST SOUTH** CARY, WAKE COUNTY, NORTH CAROLINA	96385000 AUGUST 1997 BGB	4	4/8/98		
		JOB NO. DATE DRAWN BY	3	0/24/97		
		PLAN & PROFILE	2	9/18/97		
			1	8/25/97	5	5/4/98
		SCALE: 1" = 50' H. 1" = 5' V	NO.	DATE	NO.	DATE
			REVISIONS			

BASS, NIXON, & KENNEDY, INC., CONSULTING ENGINEERS
919-851-4422 7416 CHAPEL HILL ROAD, RALEIGH, N. C. 27607

BNK

NOT PERMITTED FOR CONSTRUCTION