SHEET C-5 OF 7

CENTREWEST at SILVERTON – LOTS 3 & 4

TOWN of CARY WAKE COUNTY NORTH CAROLINA

SITE LIGHTING

JOB NO.	DATE	DRAWN BY
9618300D	9/96	MDB

SCALE: 1" = 30'

NO.	DATE
1	10/15/96

REVISIONS

NO.	DATE

BASS, NIXON, & KENNEDY, INC., CONSULTING ENGINEERS
919-851-4422 7416 CHAPEL HILL ROAD, RALEIGH, N. C. 27607

BNK

APPROVED
91-SP-129
Date 10-23-96
By [signature]

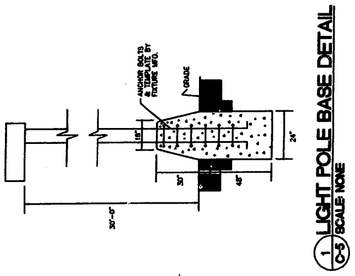

1 LIGHT POLE BASE DETAIL
C-5 SCALE: NONE

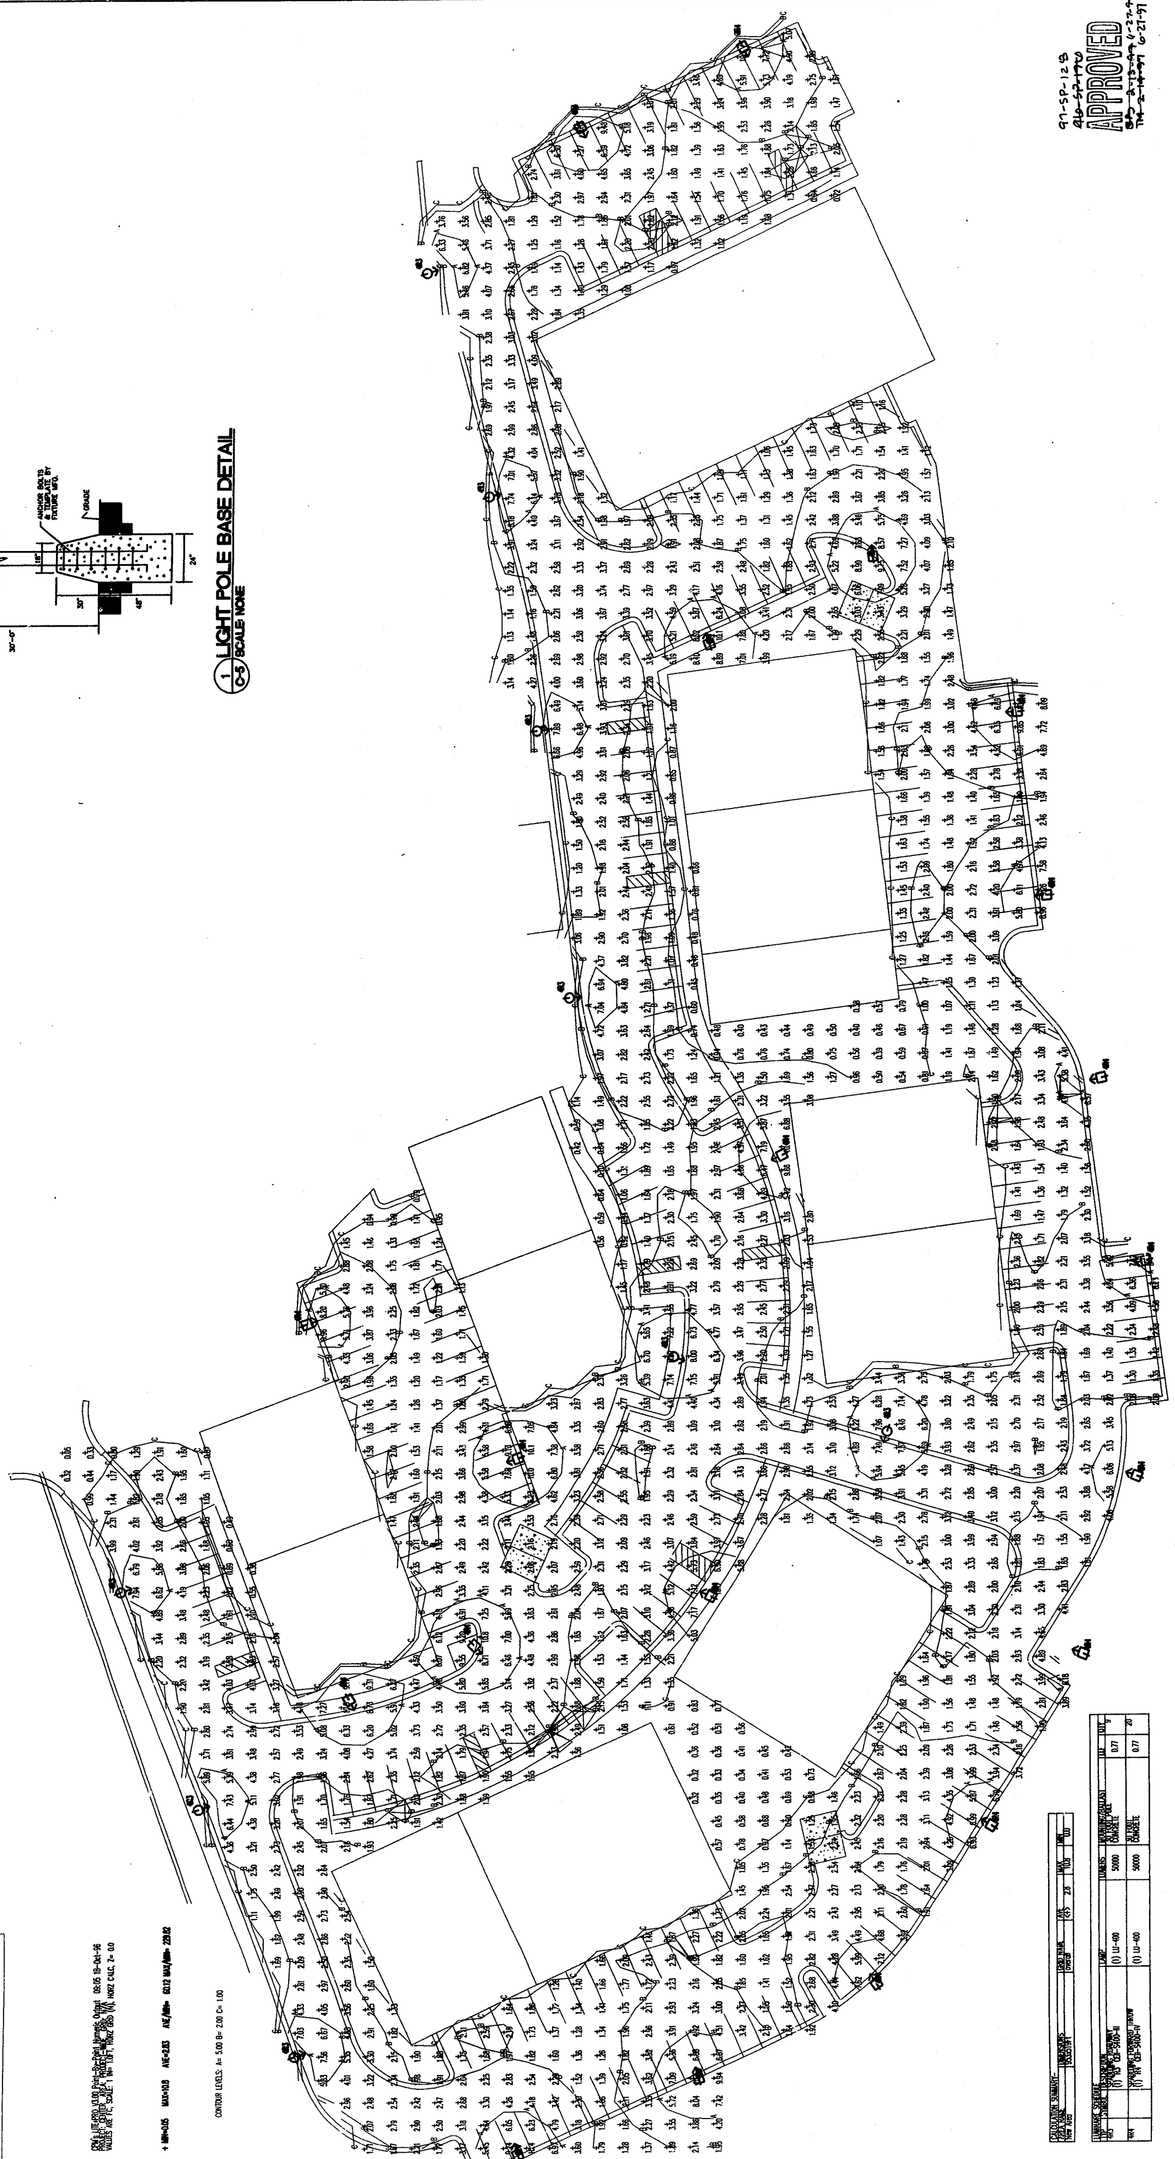

2 SITE LIGHTING
C-5 SCALE 1" = 30'-0"

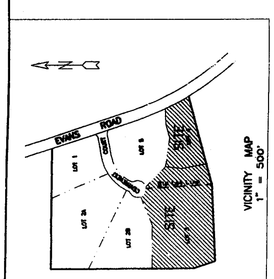

LUMINAIRE SCHEDULE								
SYMBOL	QUANTITY	LAMP	LUMENS	ARR.	MOUNTING HEIGHT	LLF	VOLTS	W
	10	(1) LU-400	50000	SINGLE		0.77	277	
	4	(1) LU-400	50000	DOUBLE		0.77		

LUMINAIRE SCHEDULE								
SYMBOL	QUANTITY	LAMP	LUMENS	ARR.	MOUNTING HEIGHT	LLF	VOLTS	W
	10	(1) LU-400	50000	SINGLE		0.77	277	
	4	(1) LU-400	50000	DOUBLE		0.77		

E:\BNK\Cad Site Lighting\New Folder\Centrewest site lighting.dwg, 10/23/96 11:08