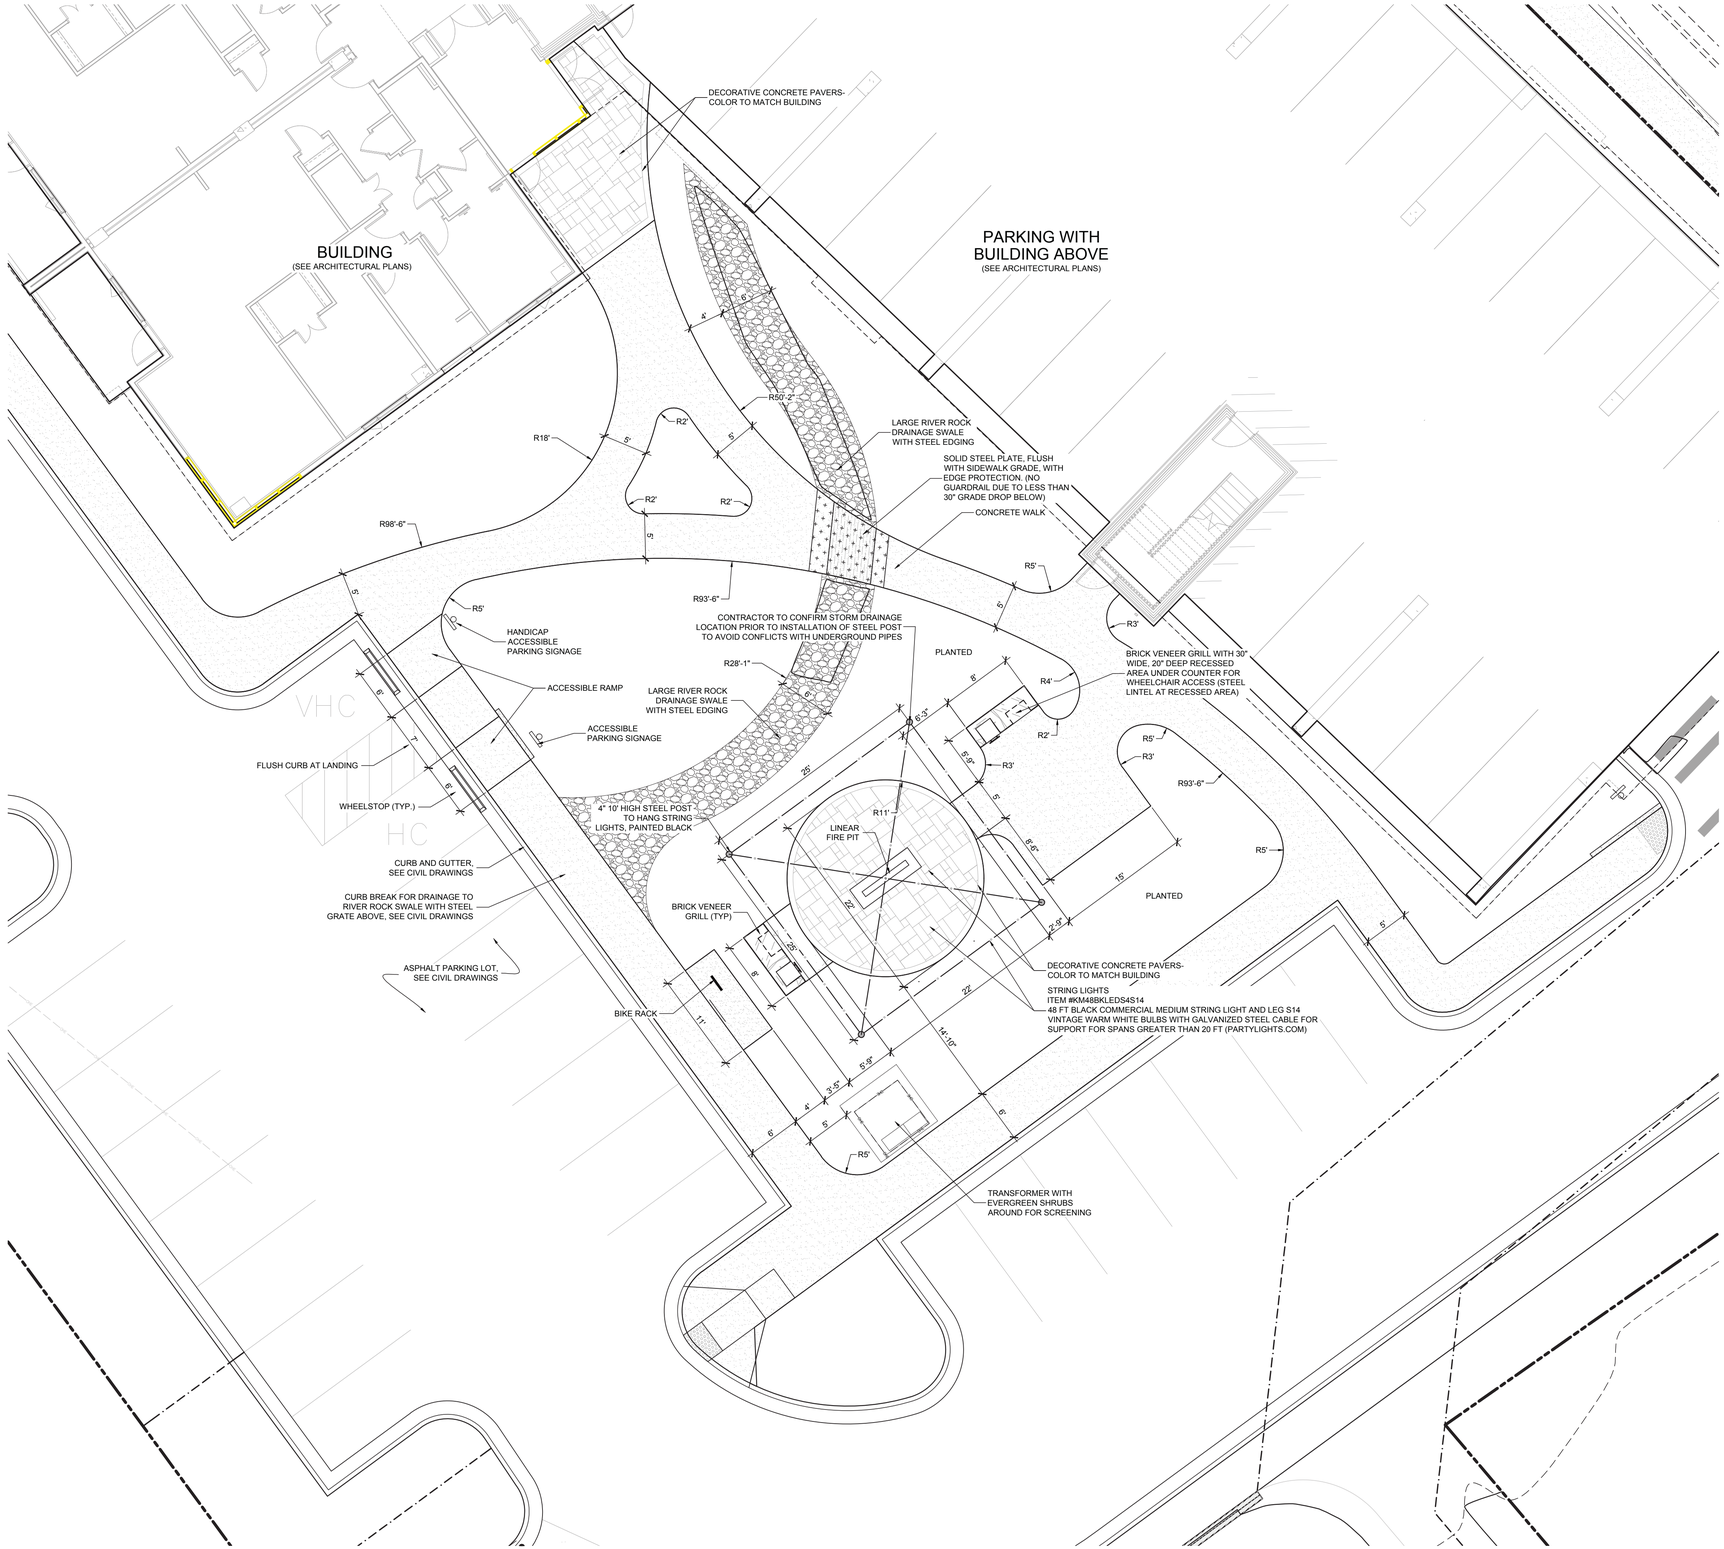

Courtyard Layout Plan

Scale: 1/8" = 1'-0"

01

APPROVED by the Town of Cary
Development Review Committee

17-DP-1253

By: dlovelan
01/09/2018

© 2017 CLINE DESIGN ASSOCIATES, PA EXPRESSLY RESERVES ITS COMMON LAW COPYRIGHT AND OTHER PROPERTY RIGHTS IN THESE PLANS. THESE PLANS ARE NOT TO BE REPRODUCED, CHANGED OR COPIED IN ANY FORM OR MANNER WHATSOEVER, NOR ARE THEY TO BE ASSIGNED TO ANY THIRD PARTY WITHOUT FIRST OBTAINING THE EXPRESSED WRITTEN PERMISSION AND CONSENT OF CLINE DESIGN ASSOCIATES, PA.

CLINE DESIGN
125 N. Harrington St.
Raleigh, NC 27603
919/833-6413
919/836-1280 FAX
ClineDesignAssoc.com

Chatham Street Commercial

Chatham Walk

318 East Chatham Street
Cary, North Carolina

17-DP-1253

CLINE DESIGN ASSOCIATES, PA
LANDSCAPE ARCHITECTURE
REGISTERED
C-143
CORPORATION
RALEIGH, NC

NORTH CAROLINA
REGISTERED LANDSCAPE ARCHITECT
No. 395
MICHAEL LAITNER
12·21·17

PROJECT: 016019
DATE: 05.11.2017

REVISIONS:	DATE
RESUBMITTAL	07.13.2017
RESUBMITTAL	09.14.2017
RESUBMITTAL	12.07.2017
RESUBMITTAL	12.21.2017

DRAWN BY: SP
CHECKED BY: ML/EWB

Enlarged Courtyard
Layout Plan

SD1.00